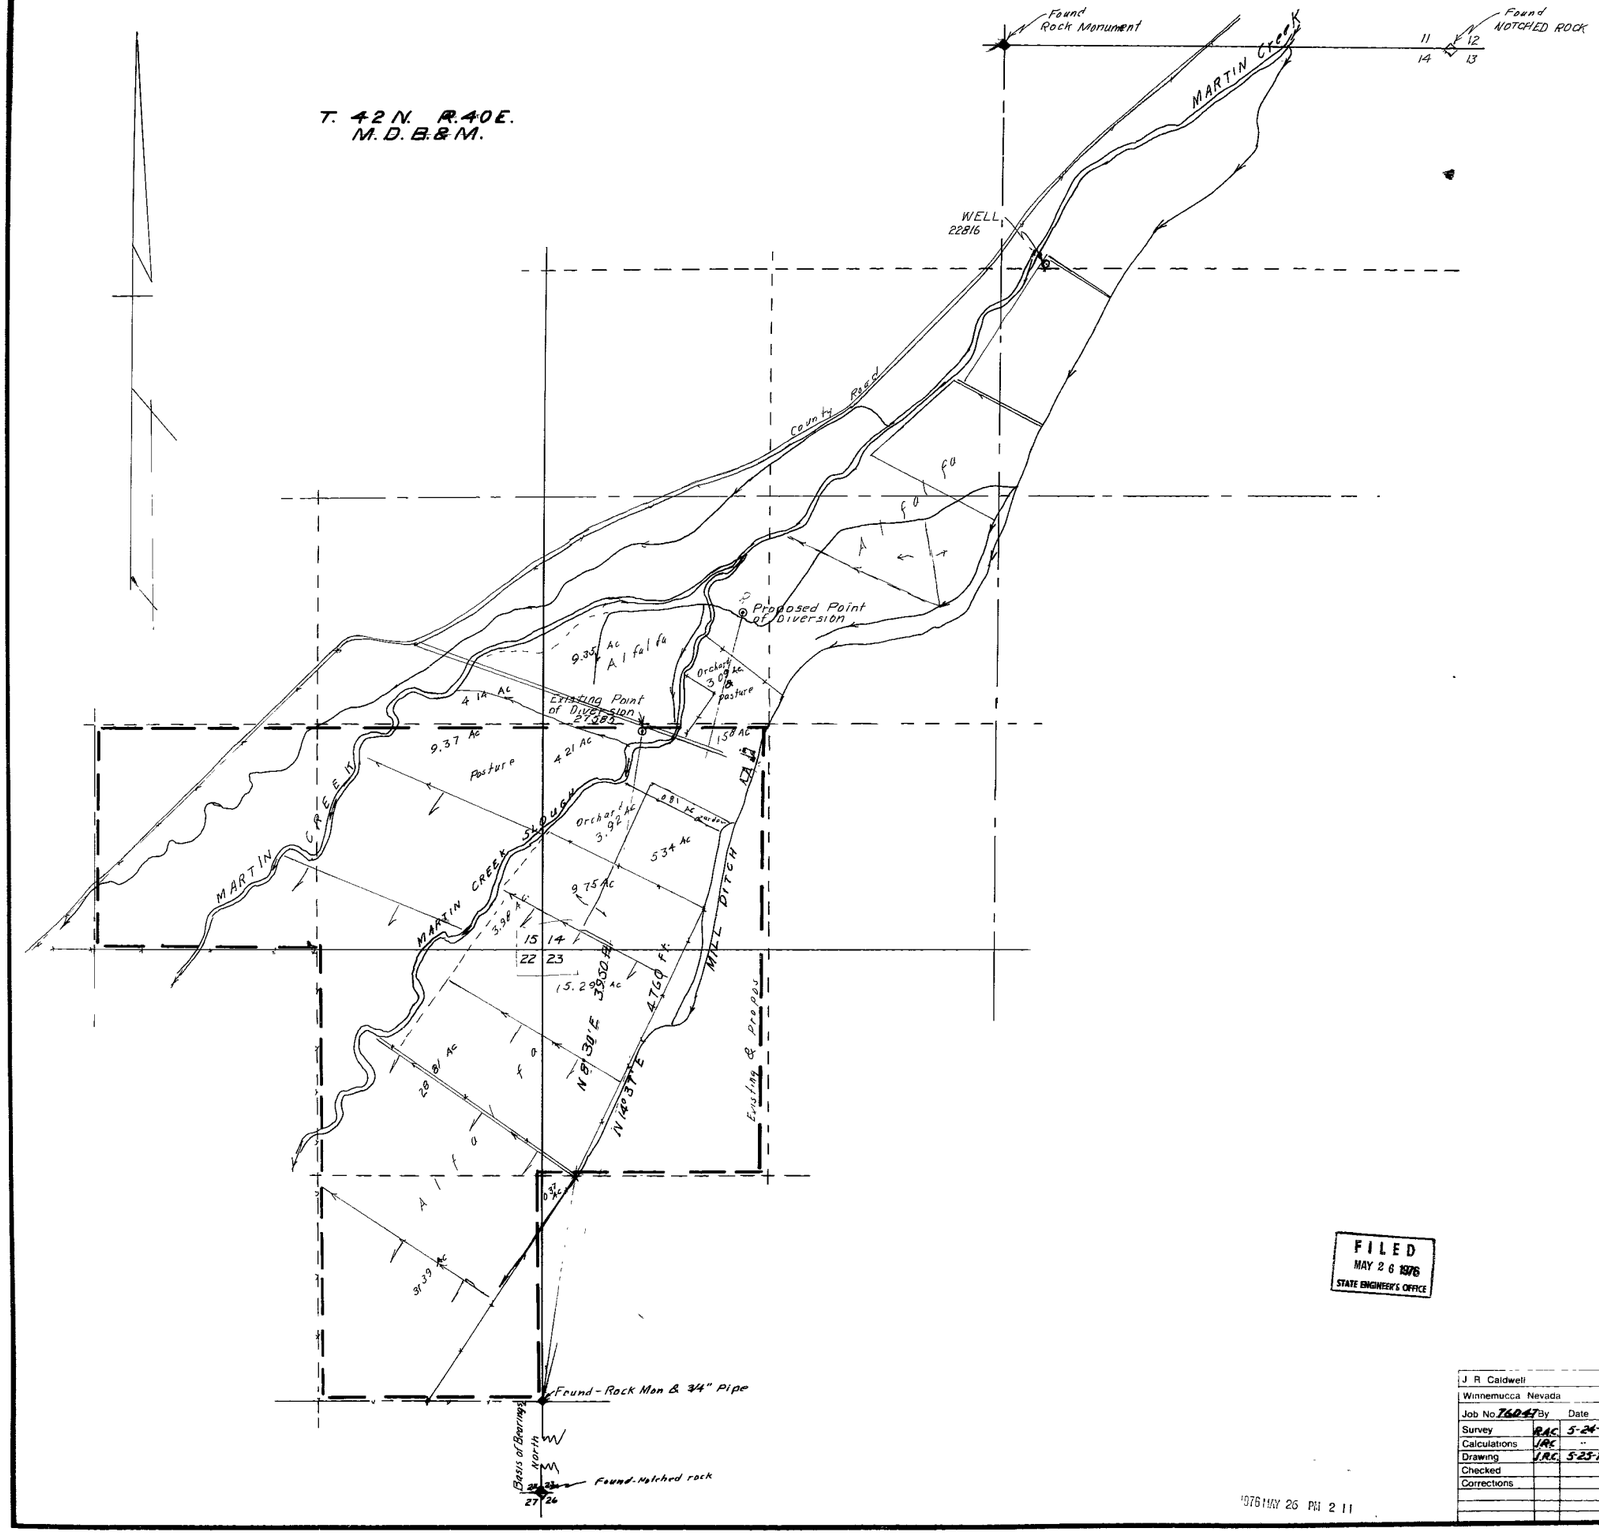

STATE OF NEVADA
COUNTY OF HUMBOLDT } SS

I, J. R. Caldwell, being first duly sworn, depose [illegible] that this map [illegible] sheets has been correctly drawn to the [illegible] made by me [illegible] under my supervision and direction on the 24th day of May, 1976 that it truly and correctly represents the proposed [illegible] and extent of the [illegible] used to divert water from Underground in Humboldt County by Robert A. & Georgene Cassinelli to Irrigation

That the proposed point of diversion, the [illegible] size of the diverting channel, all reservoirs, [illegible] location and description of [illegible] measuring devices and the boundary of all lands showing by 40-acre subdivisions the lands to be irrigated

and the location and names of all other works [illegible] which are [illegible] connected with said works are fully and correctly [illegible]

State Water Right Surveyor No. [illegible]

Subscribed and sworn to before me this 25 day of May [illegible]

Humboldt County Recorder

Scale 1" = 400'

400 0 400 800 1200 1600

FILED
MAY 26 1976
STATE ENGINEER'S OFFICE

J. R. Caldwell		
Winnemucca, Nevada		
Job No. 76047	By	Date
Survey	RAC	5-24-76
Calculations	JRC	"
Drawing	JRC	5-25-76
Checked		
Corrections		

MAP TO ACCOMPANY

APPLICATION TO CHANGE THE POINT OF DIVERSION

FOR IRRIGATION

BY ROBERT A. & GEORGENE CASSINELLI

FROM UNDERGROUND

IN HUMBOLDT COUNTY, NEVADA

1976 MAY 26 PM 2 11

950 30286