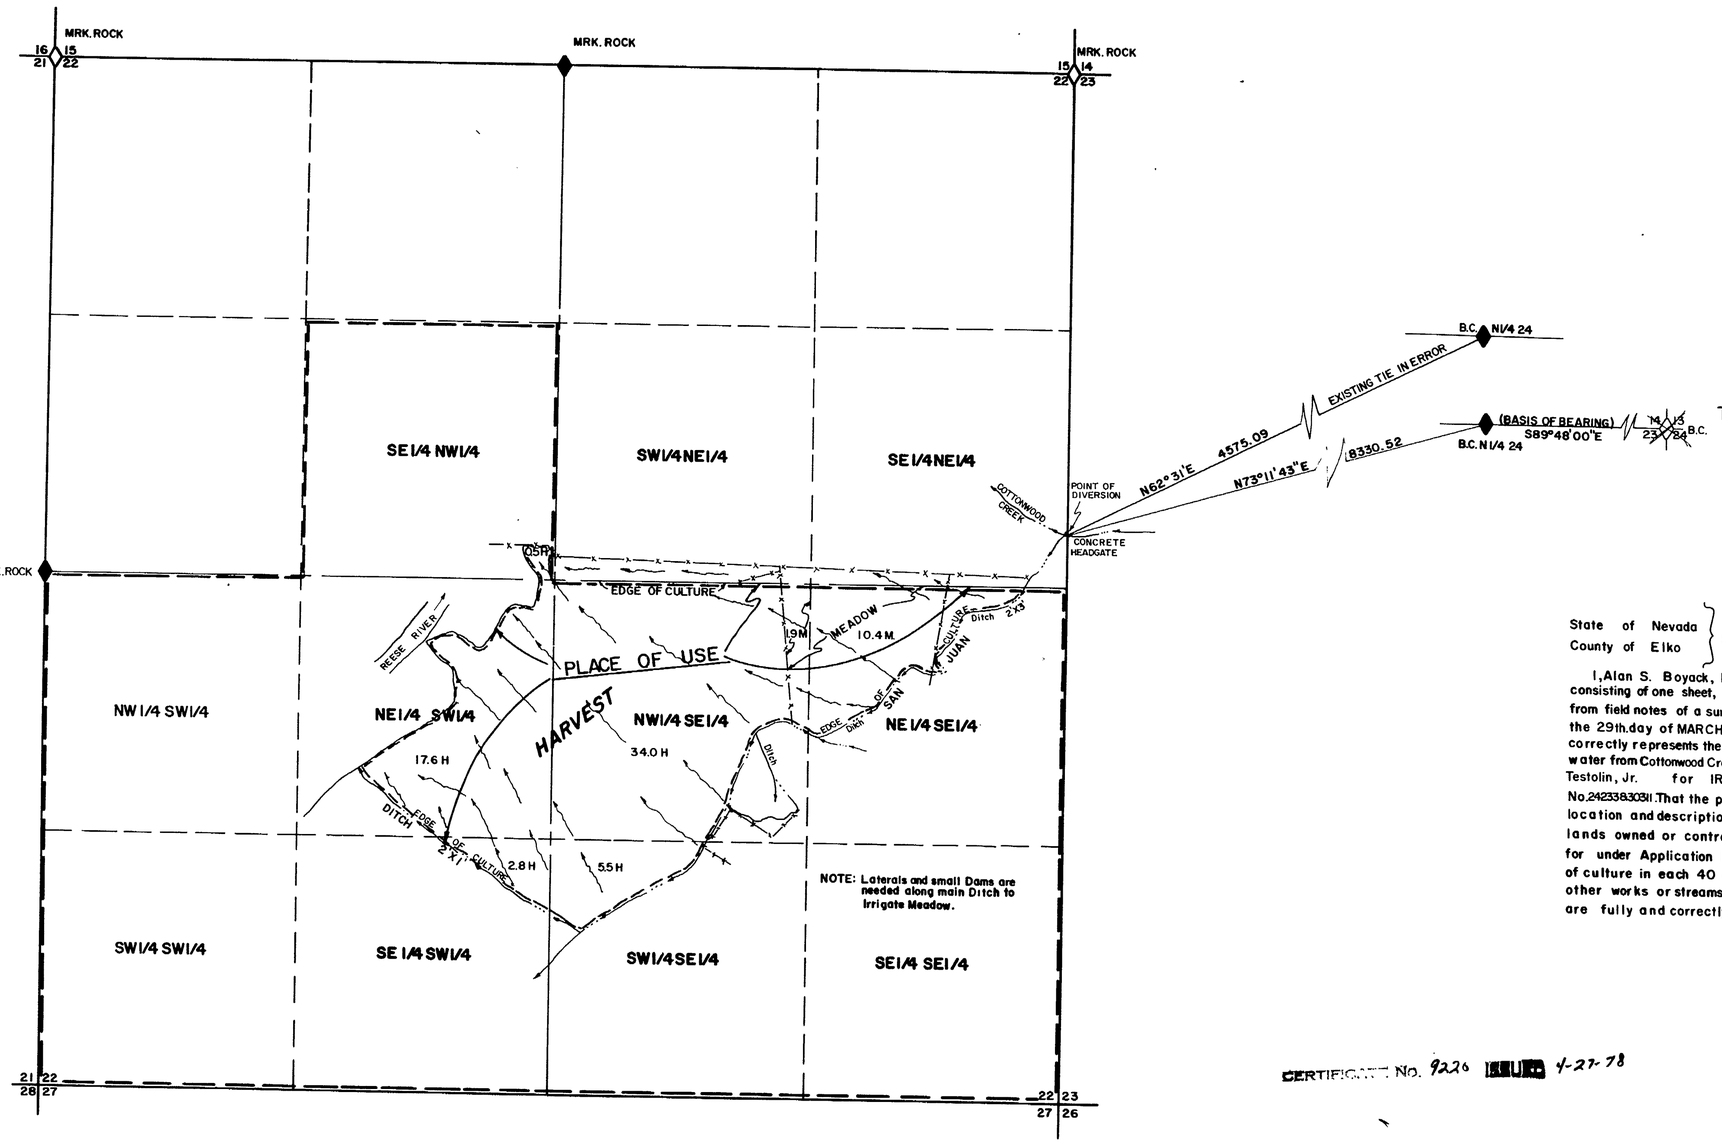

TI5N-R41E M.D.B.&M.

State of Nevada
County of Elko } S.S.

I, Alan S. Boyack, being first duly sworn, depose and say that this map consisting of one sheet, has been correctly drawn to the designated scale from field notes of a survey made under my supervision and direction, between the 29th day of MARCH, and the 30th day of MARCH, 1976; that it truly and correctly represents the proposed location and extent of the works used to divert water from Cottonwood Creek source in ~~LANDER COUNTY~~ NYE Co. by Tony and Beulah Testolin, Jr. for IRRIGATION & DOMESTIC purposes, under Application No. 24233 & 30311. That the point of diversion, the location, size of diverting channel, location and description of all measuring devices, the location and extent of lands owned or controlled by the applicant upon which water applied for under Application No. 24233 & 30311 is used, together with the area and kind of culture in each 40 acre subdivision, and the location and names of all other works or streams which are crossed by or connected with said works are fully and correctly designated thereon.

Alan S. Boyack
STATE WATER RIGHT SURVEYOR No. 358

CERTIFICATE No. 9226 [redacted] 4-27-78

SCALE 1" = 400'

0 200 400 800 1200 1600 2000

SECTION	SUBDIVISION	T.N.	R.E.	CULTIVATED ACREAGE	CULTURE	DATE OF MEASURED CULTURE
22	NE 1/4 SE 1/4	15	41	10.4	MEADOW	MARCH 29, 1976
22	NW 1/4 SE 1/4	"	"	1.9	MEADOW	" " "
22	NW 1/4 SE 1/4	"	"	34.0	HARVEST	" " "
22	SW 1/4 SE 1/4	"	"	5.5	HARVEST	" " "
22	SE 1/4 SW 1/4	"	"	2.8	HARVEST	" " "
22	NE 1/4 SW 1/4	"	"	17.6	HARVEST	" " "
22	SE 1/4 NW 1/4	"	"	0.5	HARVEST	" " "
	TOTAL			72.7		

FILED
JUL 14 1976
STATE ENGINEER'S OFFICE

Subscribed and sworn to before me this 13 day of July, 1976.

Notary Public in and for Elko County, Nevada.

BEULAH TEST
Notary Public - State of Nevada
Elko County, Nevada
Commission Expires April 9, 1977

MAP

TO ACCOMPANY PROOF OF BENEFICIAL USE
UNDER APPLICATION NO. 24233 & 30311
FOR
IRRIGATION & DOMESTIC
BY TONY AND BEULAH TESTOLIN JR.
FROM COTTONWOOD CREEK

BOYACK SURVEYING ELKO, NEVADA W-76019

30311