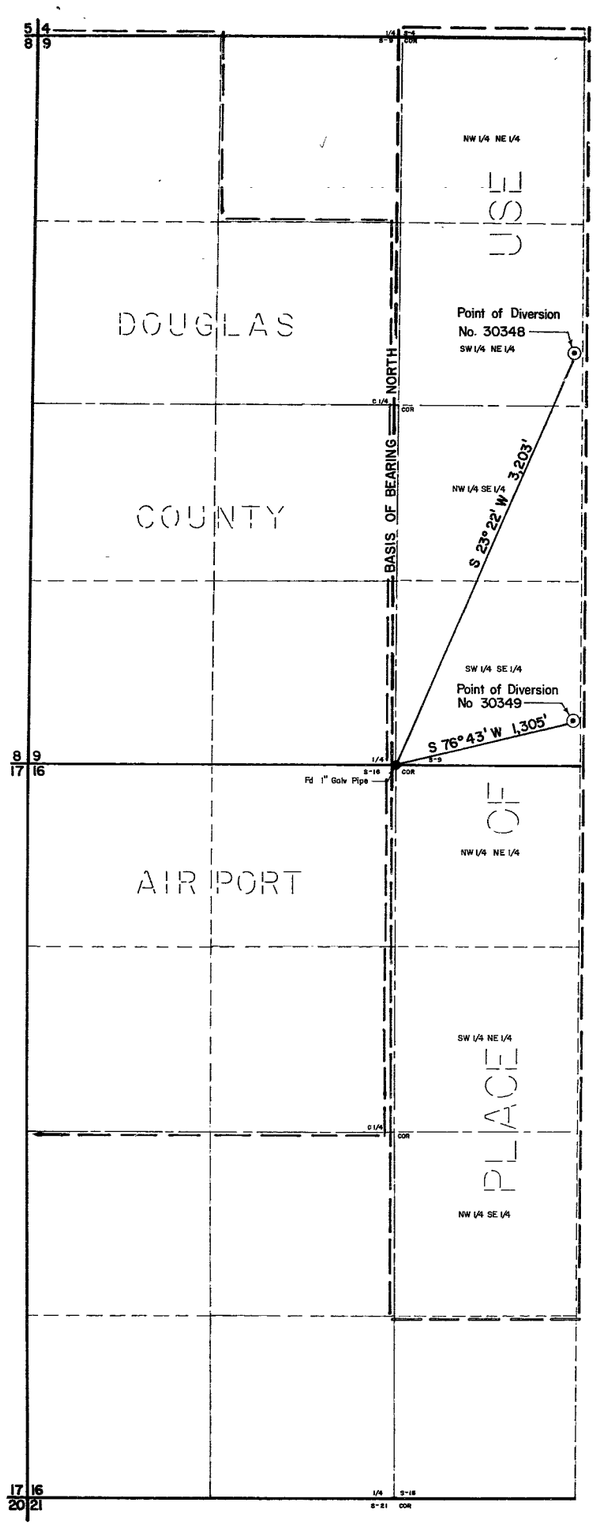

Portions of Sections 9 and 16

T13N, R20E, MDB&M

STATE OF NEVADA
COUNTY OF DOUGLAS SS.

I, B. J. VASEY, being first duly sworn, depose and say that this map, consisting of one (1) sheet, has been correctly drawn to the designated scale from field notes of a survey made by me, between the 1st and 4th day of September, 1976; that it truly and correctly represents the proposed location and extent of the works used to divert water from UNDERGROUND sources, in DOUGLAS COUNTY, by JOHN M. BAKER and FRANKLIN HARVEY BAKER for irrigation and domestic purposes. That the proposed point of diversion, the approximate location and size of the diverting channel, all reservoirs or basins, the location and names of all other works which will cross or connect with the proposed works, and the boundary of all lands, showing by 40-acre subdivisions the areas proposed to be irrigated, are fully and correctly designated thereon.

B J Vasey
STATE WATER RIGHT SURVEYOR No 306

Subscribed and sworn to before me this 20th day of September, 1976
Notary Public in and for Douglas County, Nevada

MARILYN VASEY
STATE OF NEVADA
DOUGLAS COUNTY
My Commission Expires May 8 1977

Marilyn Vasey

500 0 500 1000 1500
SCALE 1"=500'

FILED
SEP 23 1976
STATE ENGINEER'S OFFICE

MAP
TO ACCOMPANY APPLICATION
TO APPROPRIATE WATER
UNDER APPLICATION NO.'s 30348 AND 30349
FOR IRRIGATION and DOMESTIC PURPOSES
by
JOHN M. BAKER AND FRANKLIN HARVEY BAKER
FROM UNDERGROUND SOURCES
IN Douglas County, Nevada

VASEY-SCOTT
ENGINEERING COMPANY, INC.
2989 HIGHWAY 50 EAST
CARSON CITY, NEVADA 89701
(702) 883-1600

'76 SEP 23 P 1 4 11

30349 30 8