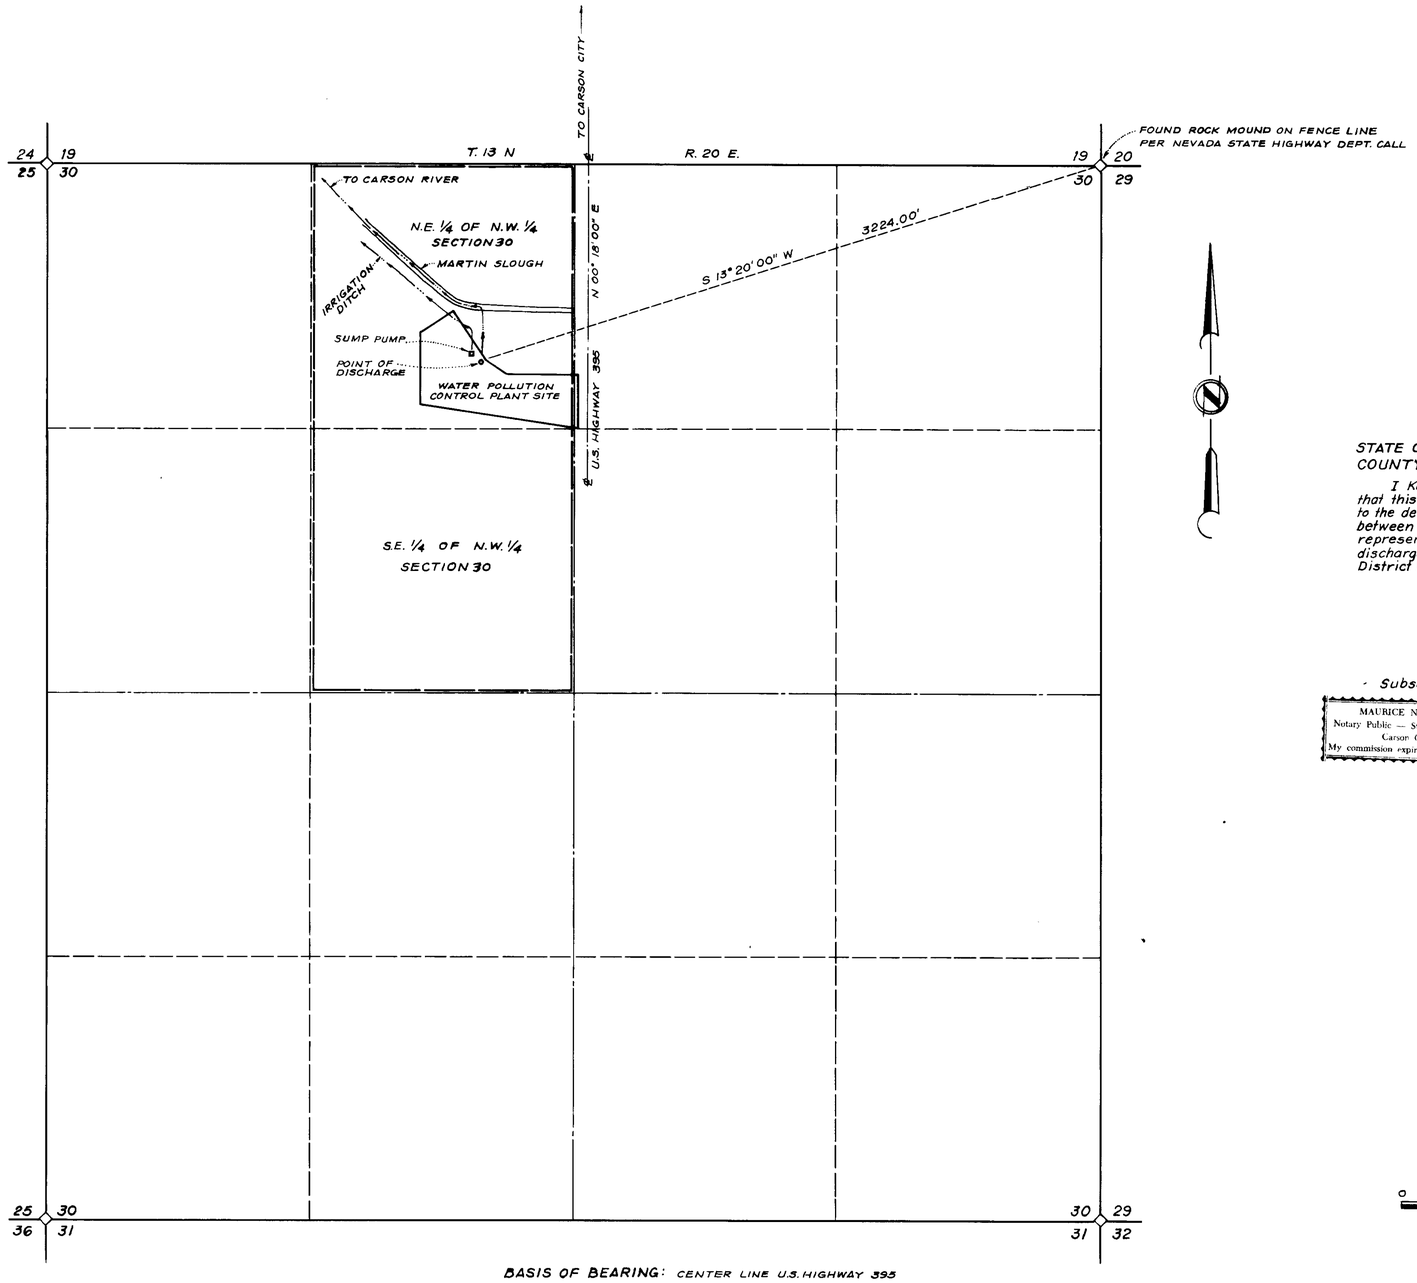

BASIS OF BEARING: CENTER LINE U.S. HIGHWAY 395

STATE OF NEVADA
COUNTY OF DOUGLAS S.S.

I Kenneth F. Barrow, being first duly sworn, depose and say that this map, consisting of one sheet, has been correctly drawn to the designated scale from field notes of a survey made by me between Sept. 10 and Sept. 20, 1976, that it truly and correctly represents the existing location and extent of the works used to discharge effluent water from the Minden-Gardnerville Sanitation District Water Pollution Control Plant in Douglas County.

Kenneth F. Barrow
State Water Right Surveyor No. 472

Subscribed and sworn to before me this 20th day of September 1976.

MAURICE N. MANN
Notary Public — State of Nevada
Carson City
My commission expires July 2, 1978

Maurice N. Mann
Notary Public in and for Carson City, Nevada

0 400 800 1200
SCALE 1" = 400'

FILED
SEP 20 1976
STATE ENGINEER'S OFFICE

MAP TO ACCOMPANY
APPLICATION TO
APPROPRIATE EFFLUENT WATER
FROM
WATER POLLUTION CONTROL PLANT
BY
MINDEN-GARDNERVILLE SANITATION DISTRICT
DOUGLAS COUNTY, NEVADA

30351