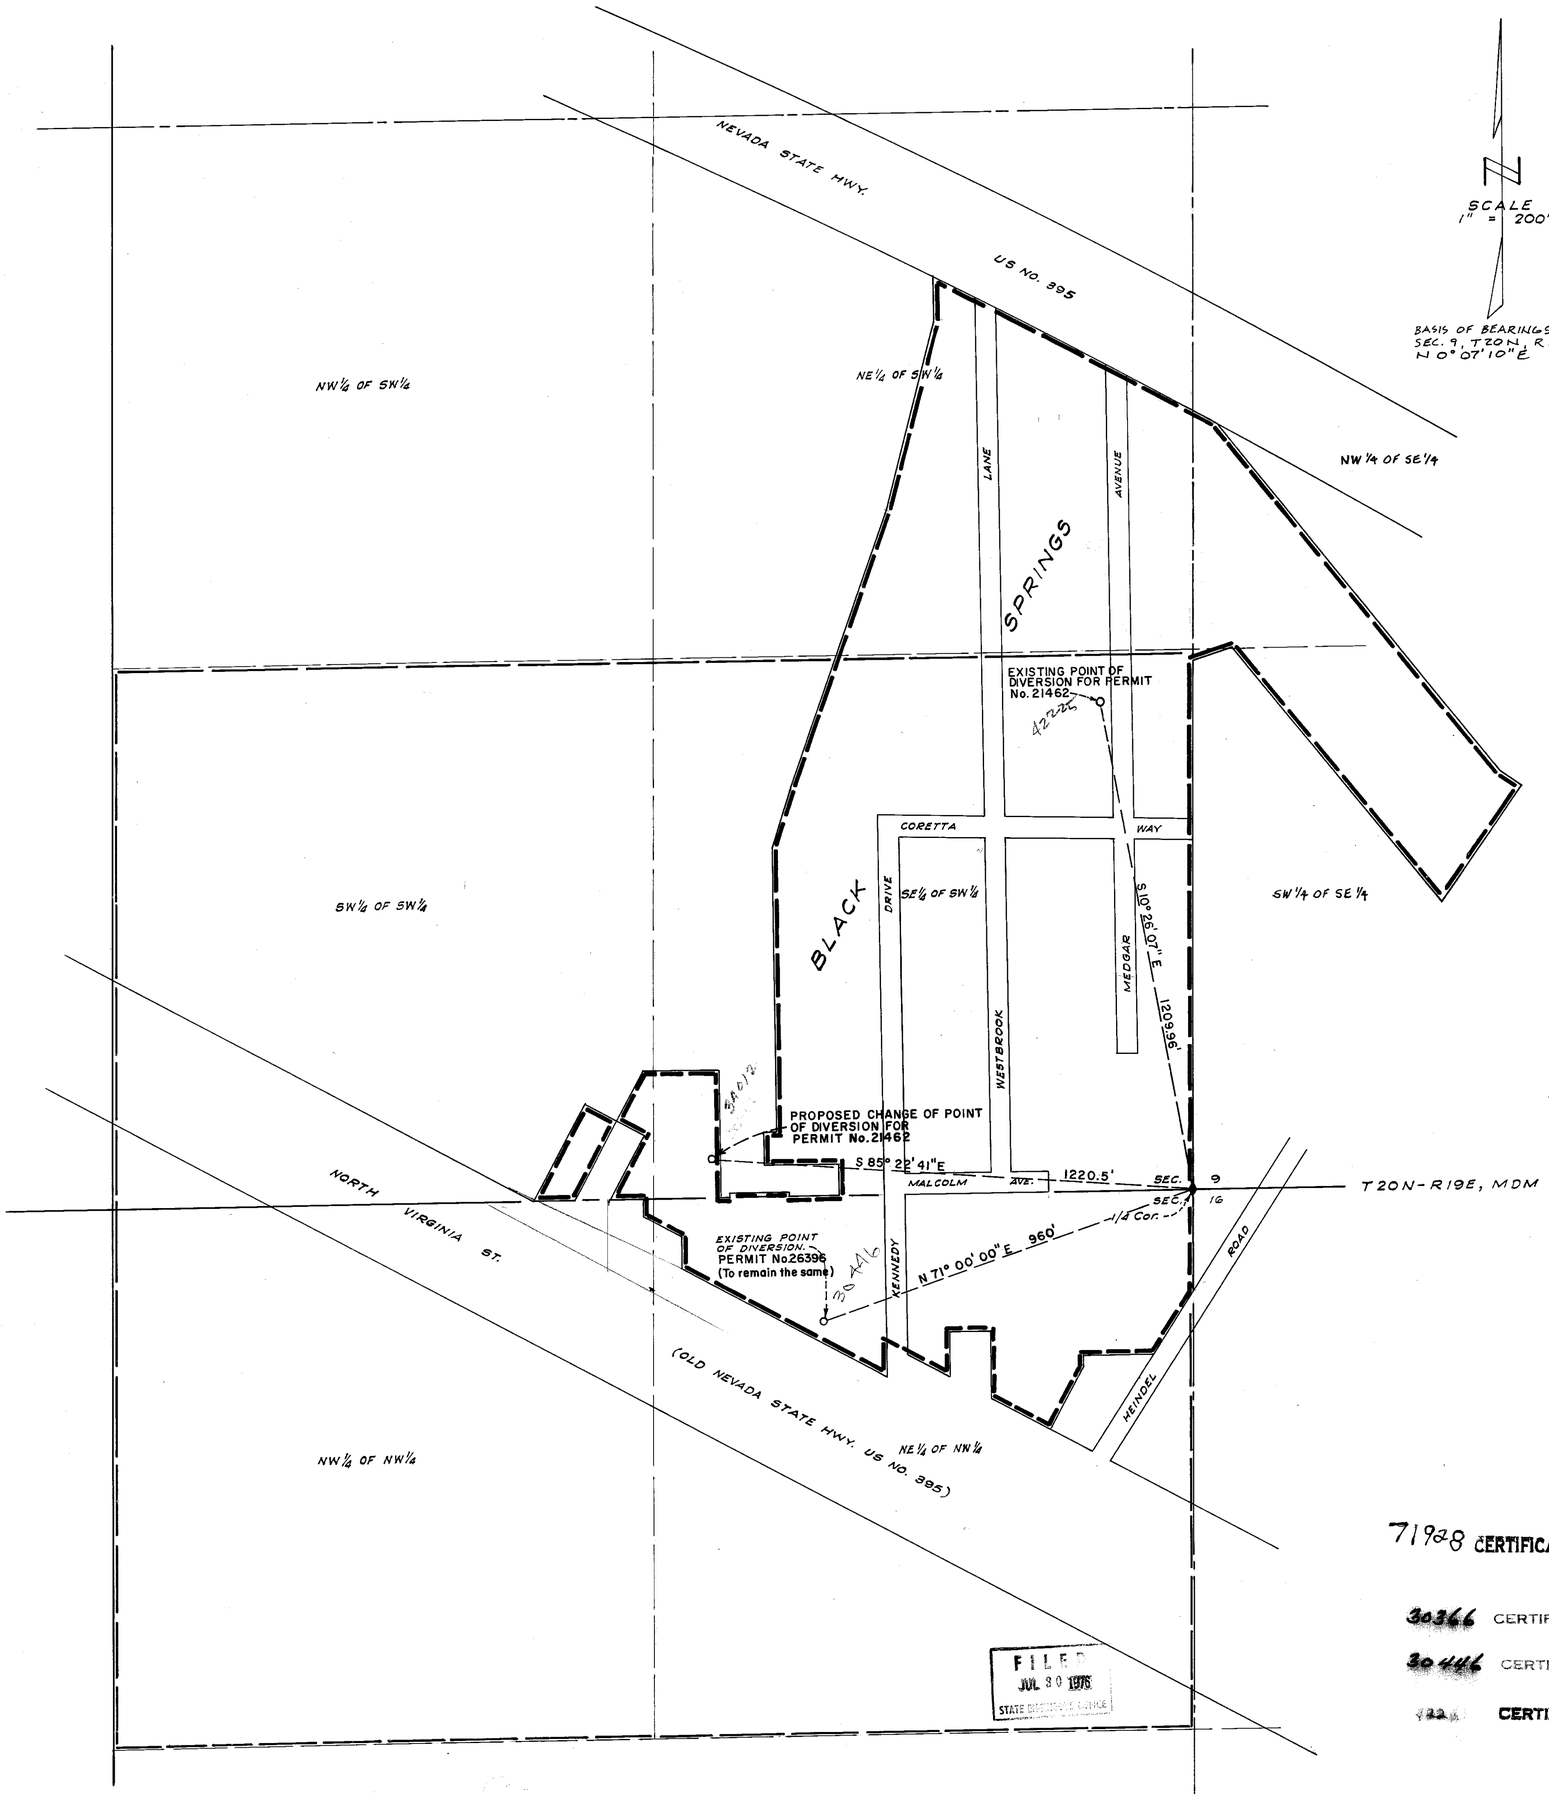

SCALE
1" = 200'

BASIS OF BEARINGS: ¼ LINE SEC. 9, T20N, R19E, MDM, N 0° 07' 10" E

STATE OF NEVADA
COUNTY OF WASHOE } S.S.

I, ROY H. HIBDON, BEING FIRST DULY SWORN, DEPOSE AND SAY THAT THIS MAP, CONSISTING OF ONE SHEET, HAS BEEN CORRECTLY DRAWN TO THE DESIGNATED SCALE FROM INFORMATION GATHERED FROM VARIOUS MAPS AND RECORDS UNDER MY SUPERVISION AND DIRECTION ON THE 6TH DAY OF MARCH, 1976, THAT IT TRULY AND CORRECTLY REPRESENTS THE PROPOSED CHANGE OF PLACE OF USE OF WATER FROM AN UNDERGROUND SOURCE IN WASHOE COUNTY, BY WASHOE COUNTY FOR QUASI MUNICIPAL AND DOMESTIC PURPOSES.

Roy H Hibdon
ROY H. HIBDON
STATE WATER RIGHT SURVEYOR
NO. 370

SUBSCRIBED AND SWORN TO BEFORE ME THIS 25TH DAY OF JUNE, 1976, NOTARY PUBLIC IN AND FOR WASHOE COUNTY, NEVADA. MY COMMISSION EXPIRES

Robert Hall
NOTARY PUBLIC

ROBERT HALL
Notary Public — State of Nevada
Washoe County
My Commission Expires Jan. 5, 1977

PROPOSED PLACE OF USE
EXISTING PLACE OF USE

71928 CERTIFICATE NO. 20199 ISSUED 10-17-2016

30366 CERTIFICATE No. 10158 ISSUED 8/16/82

30446 CERTIFICATE No. 10158 ISSUED 8/16/82

CERTIFICATE No. ISSUED

200 100 0 200 400 600
SCALE: 1" = 200'

34012
30366, 30446 · 42225

MAP
TO ACCOMPANY APPLICATION FOR PERMISSION TO CHANGE THE PLACE OF USE AND A POINT OF DIVERSION OF THE PUBLIC WATERS OF THE STATE OF NEVADA HERETOFORE APPROPRIATED UNDER PERMITS 21462 AND 26396 FOR QUASI-MUNICIPAL AND DOMESTIC PURPOSES BY BLACK SPRINGS GENERAL IMPROVEMENT DISTRICT

WALTERS ENGINEERING
CIVIL ENGINEERING CONSULTANTS
RENO, NEVADA

JOB No. 5-004-30
MARCH, 1976
RHH

71928 42225 34012 30446 30366 ← File Under