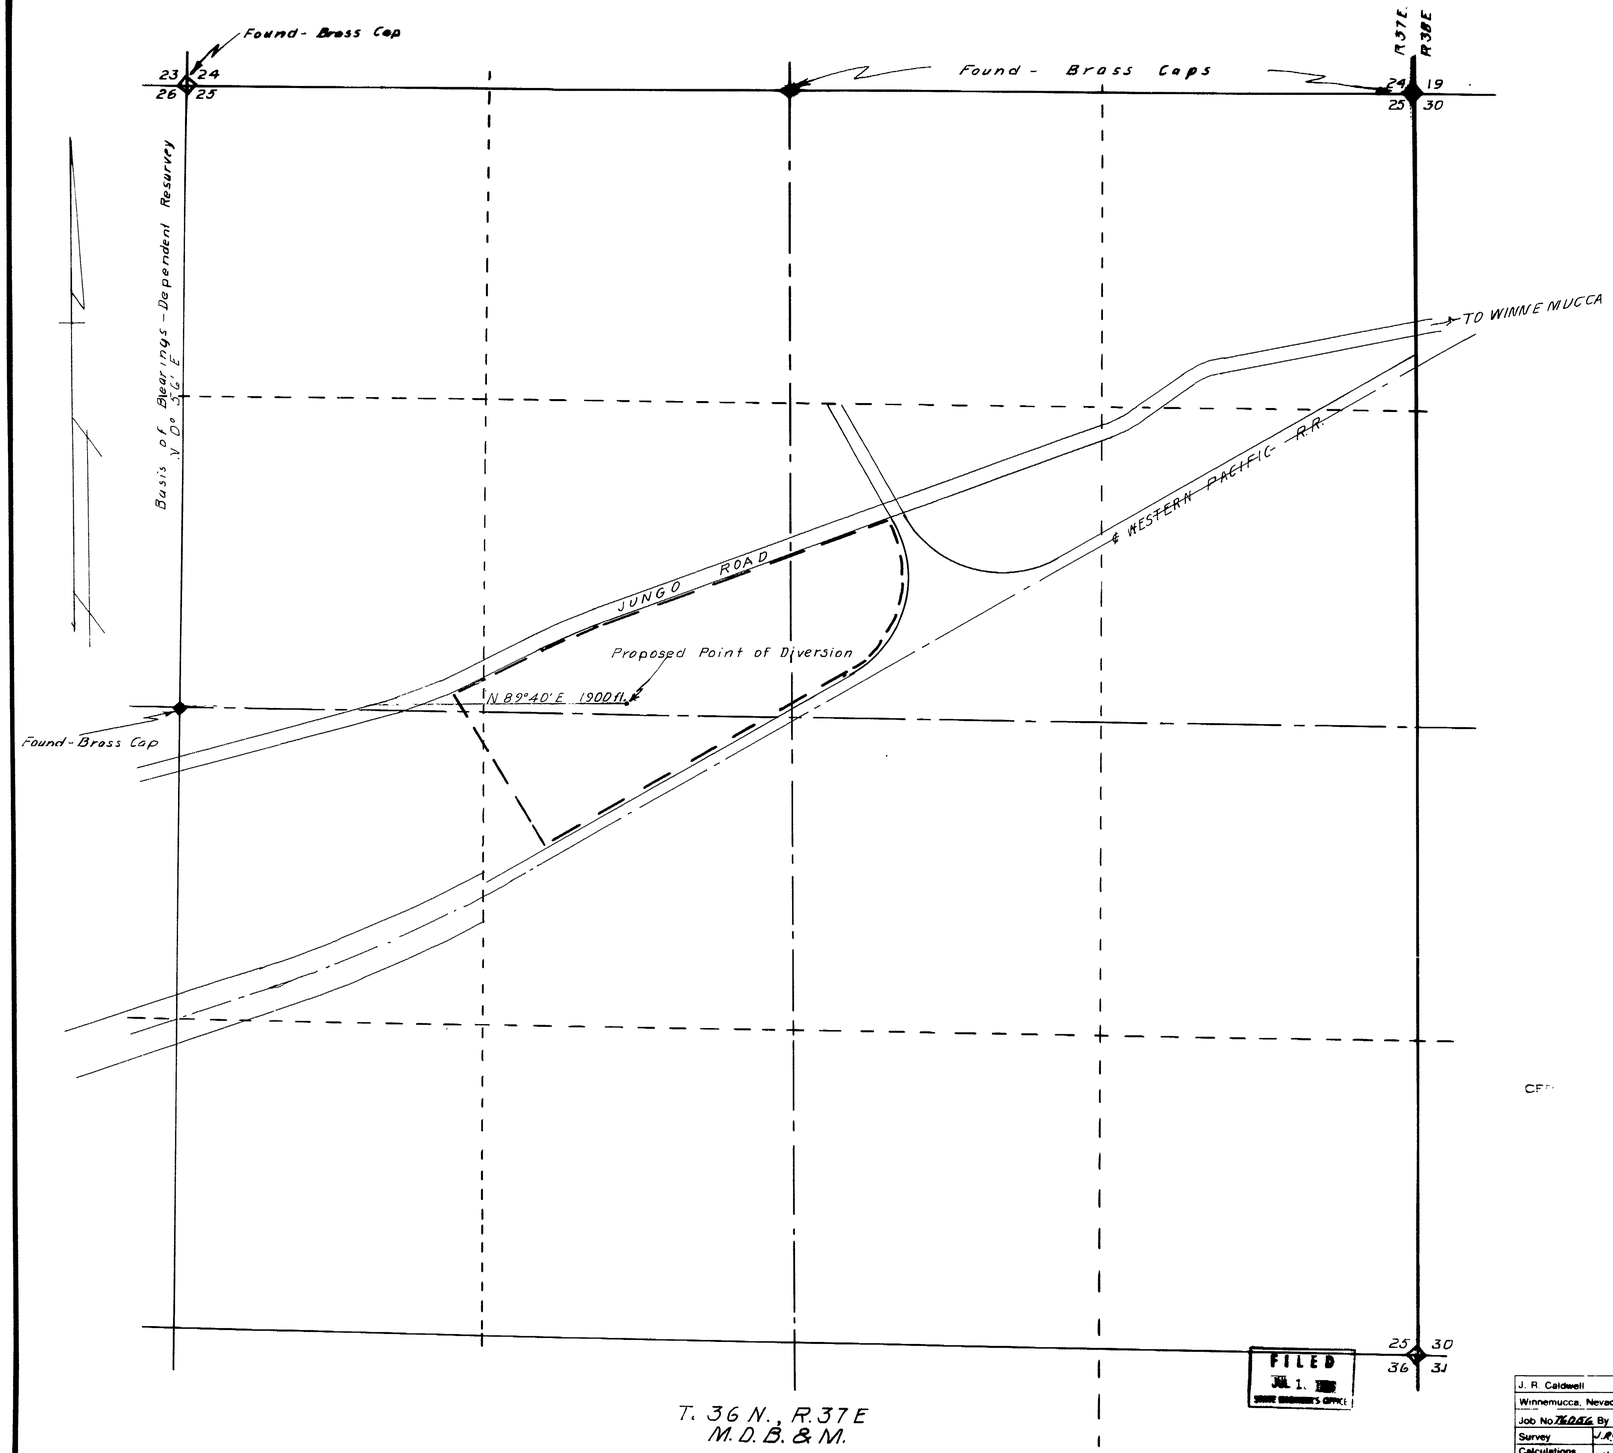

FILED
JUL 1.
STATE ENGINEER'S OFFICE

JUL 15 PM 2 43

STATE OF NEVADA
COUNTY OF HUMBOLDT } S S

I J R Caldwell being first duly sworn depose and say that this map consisting of sheets has been correctly drawn to the designated scale from field notes of a survey made by me or under my supervision and direction on the 4th day of July 1976 that it truly and correctly represents the proposed location and extent of the works used to divert water from Underground in Humboldt County by Western Pacific Railroad Company for Industrial and Domestic Purposes

That the proposed point of diversion the location and size of the diverting channel reservoirs and basins location and description of all measuring devices and the boundary of all lands

and the location and names of all other works or streams which are connected with said works are fully and correctly designated thereon.

J. R. Caldwell
State Water Right Surveyor No. 276

Subscribed and sworn to before me this 14th day of July 1976
Humboldt County, Nevada

CERTIFICATE ISSUED

Scale 1" = 300'

300 0 300 600 900 1200

J. R. Caldwell		
Winnemucca, Nevada		
Job No. 76046	By	Date
Survey	J.R.C.	7/14/76
Calculations	"	
Drawing	"	
Checked		
Corrections		

MAP TO ACCOMPANY

APPLICATION TO APPROPRIATE WATER

FOR INDUSTRIAL & DOMESTIC

BY WESTERN PACIFIC RAILROAD COMPANY

FROM UNDERGROUND

IN HUMBOLDT COUNTY, NEVADA

30400