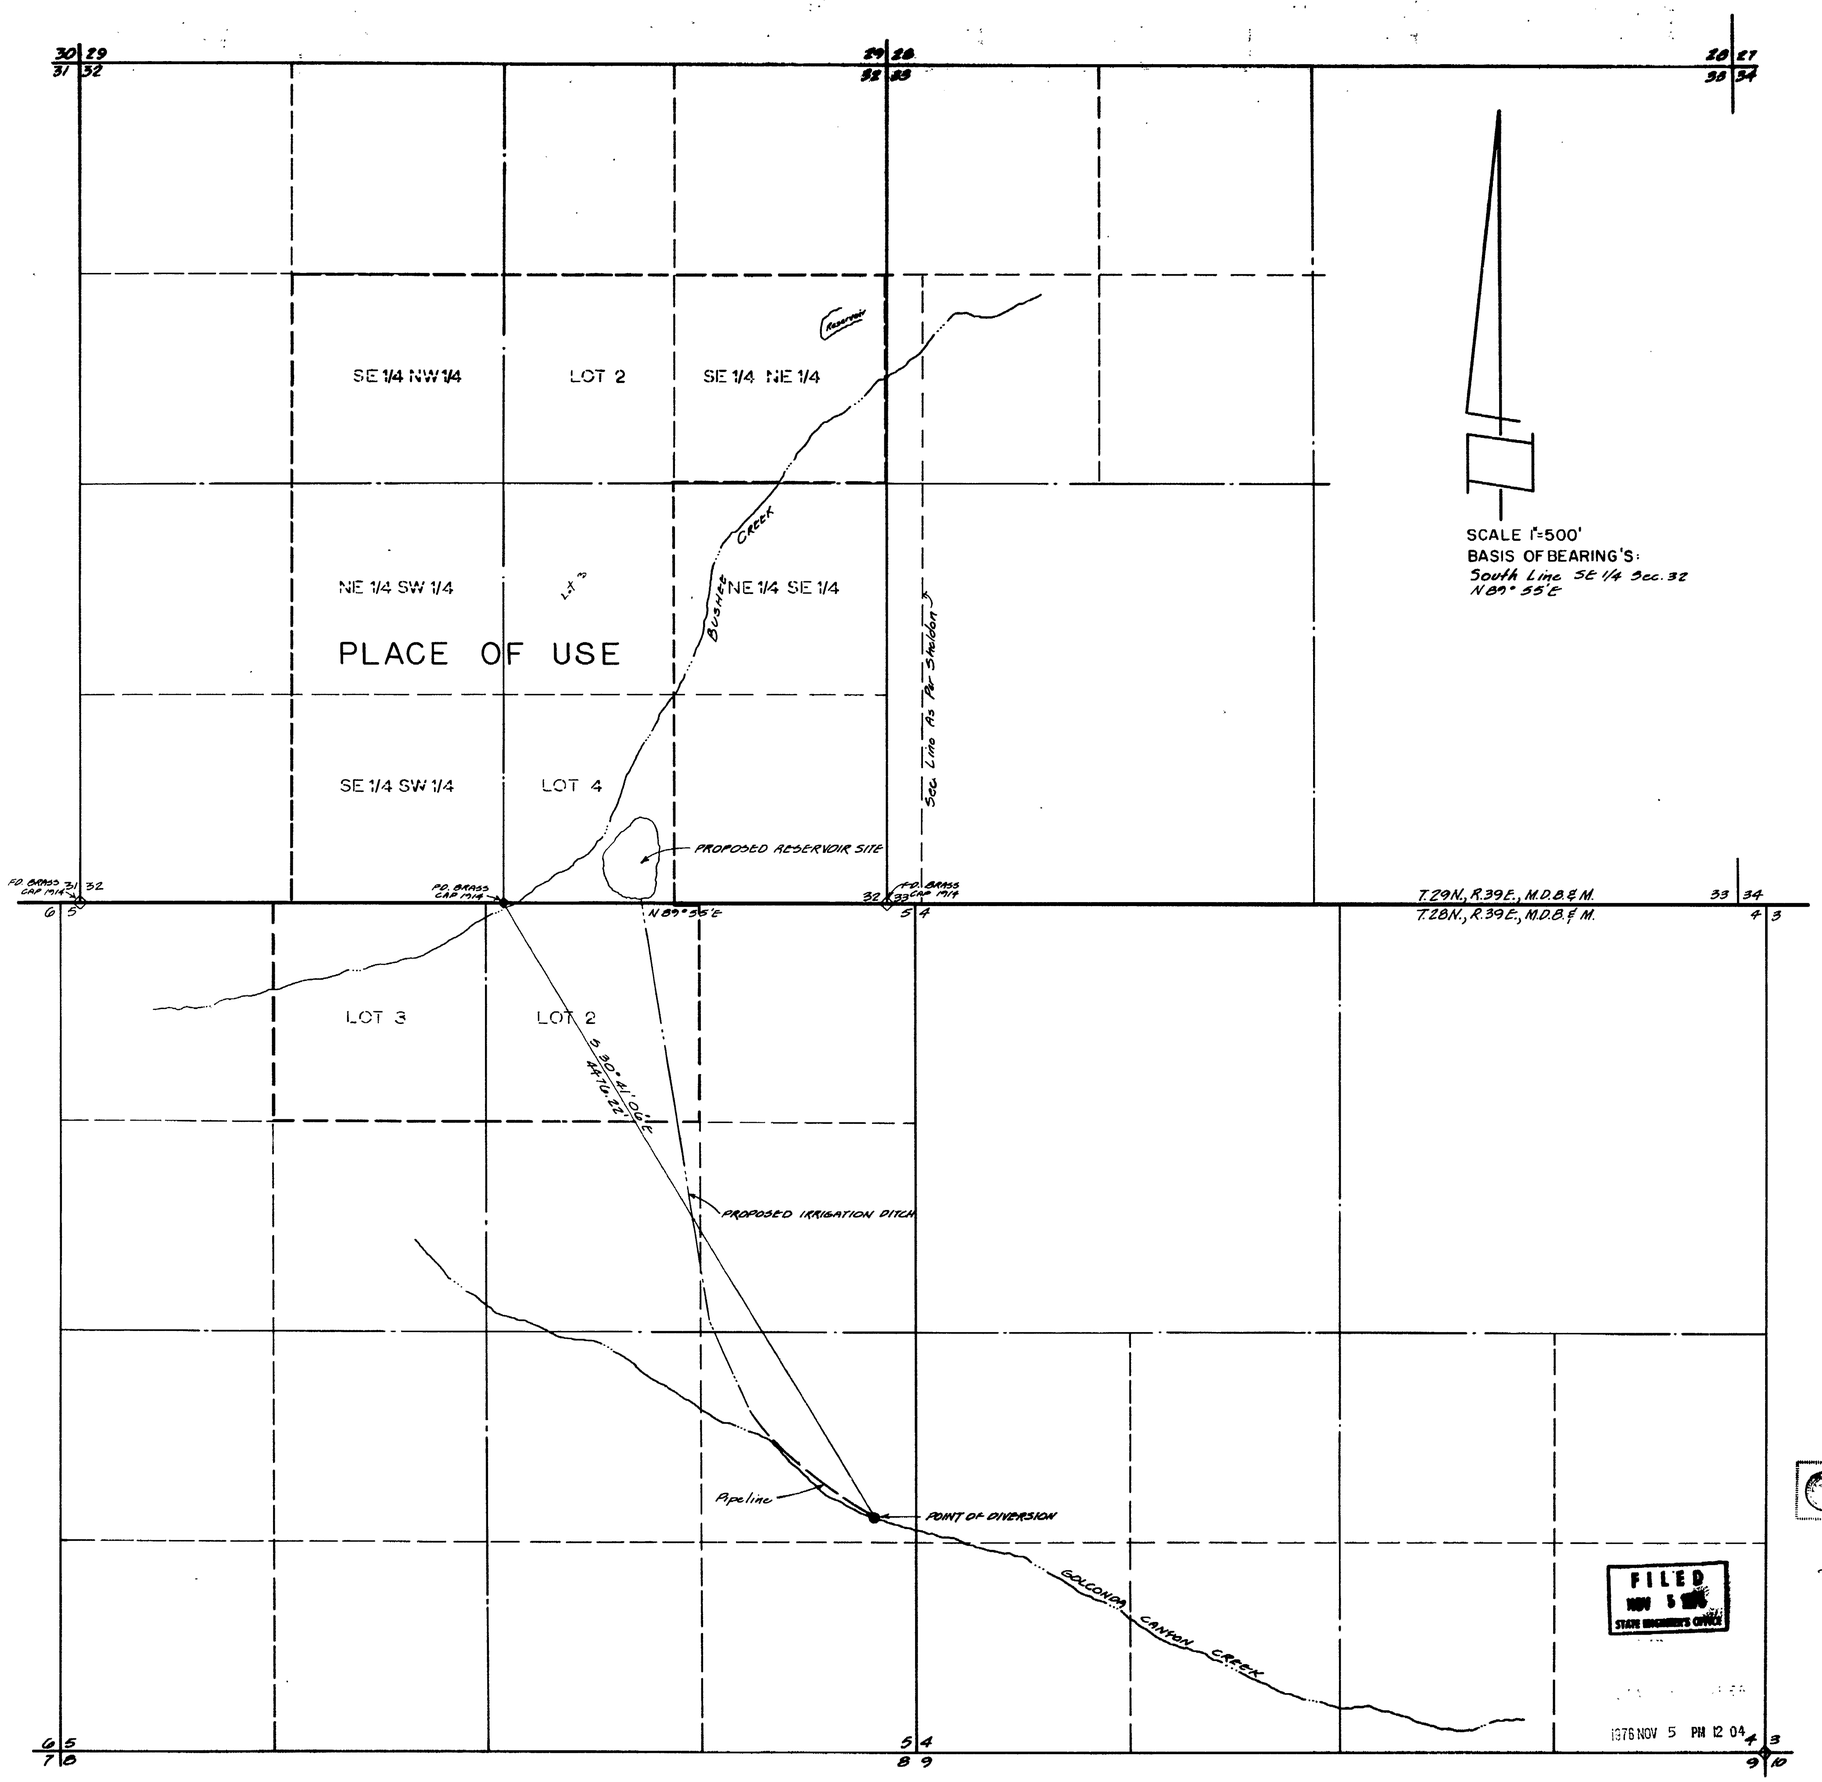


STATE OF NEVADA
COUNTY OF WASHOE ss

I, Richard W. Arden, being first duly sworn, depose and say that this map, consisting of one sheet, has been correctly drawn to the designated scale from field notes of a survey made by me, or under my supervision and direction, between the 28th day of October and the 3rd day of November, 1976; that it truly and correctly represents the proposed location and extent of the works used to divert water from Golconda Canyon Creek in Pershing County, by Robert or Diana Vesco for irrigation and domestic purposes. That the proposed point of diversion, the approximate location and size of the diverting channel, all reservoirs or basins, the location and names of all other works which will cross or connect with the proposed works, and the boundary of all lands, showing by 40-acre subdivisions the areas proposed to be irrigated, are fully and correctly designated thereon.

Richard W. Arden
State Water Rights Surveyor
#307

Subscribed and sworn to me this 5th day of November, 1976. Notary Public in and for Washoe County, Nevada.

CAROL ANN ADAMS
Notary Public - State of Nevada
Washoe County
My Commission Expires June 25, 1979

Carol Ann Adams
Notary Public

500' 0 500' 1000' 1500'

30410

MAP
TO ACCOMPANY APPLICATION
TO APPROPRIATE WATER FOR
IRRIGATION & DOMESTIC PURPOSES
BY ROBERT OR DIANA VESCO
FROM GOLCONDA CANYON CREEK
IN PERSHING COUNTY

sea
950 Industrial Way
Sparks, Nevada

JOB NO. 76378
DATE Nov. 4, 1976
DR. MGW

30410