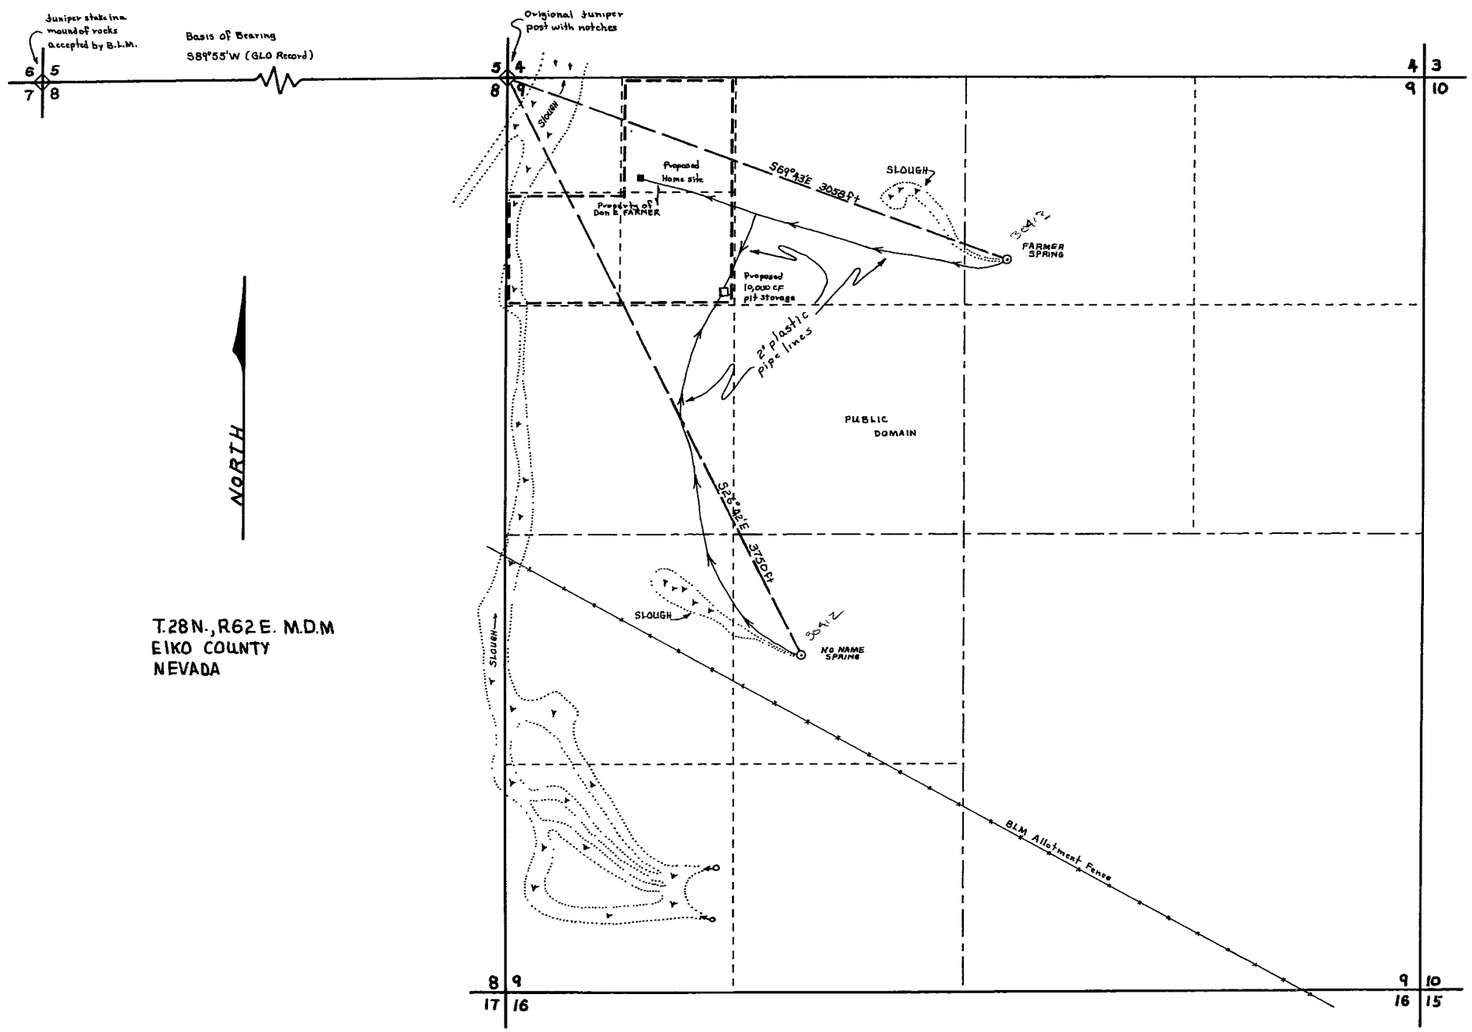

T.28N., R62E. M.D.M
ELKO COUNTY
NEVADA

STATE of NEVADA
COUNTY of ELKO

I, Steven D Johnson, being first duly sworn depose and say that this map has been correctly drawn to the designated scale from field notes of a survey made by me on the 15th and 16th days of July 1976; that it truly and correctly represents the proposed location and extent of the works used to divert water from Farmer Spring and No Name Spring in ELKO COUNTY, by DON E. FARMER for irrigation and domestic purposes. That the proposed point of diversion, the approximate location and size of the diverting channels, all reservoirs or basins, the location and names of all other works which will cross or connect with the proposed works, and the boundary of all lands, showing by subdivision the areas proposed to be irrigated, are fully and correctly designated thereon,

Steven D Johnson 7/19/76
(State Water Right Surveyor)

Subscribed and sworn to before me this 20th day of July, 1976

Lois E Minton
Notary Public in and for Elko County, Nevada

LOIS E. MINTON
Notary Public - State of Nevada
Elko County, Nevada
Commission Expires May 5, 1977

Scale
1in = 400 ft

FILED
JUL 22 1976
STATE ENGINEER'S OFFICE

1976 JUL 22 PM 2 58

30412

MAP
To Accompany Applications to Appropriate Water for: Irrigation and Domestic
By Don E. Farmer
From: Farmer spring & No Name Spring

30412 30412