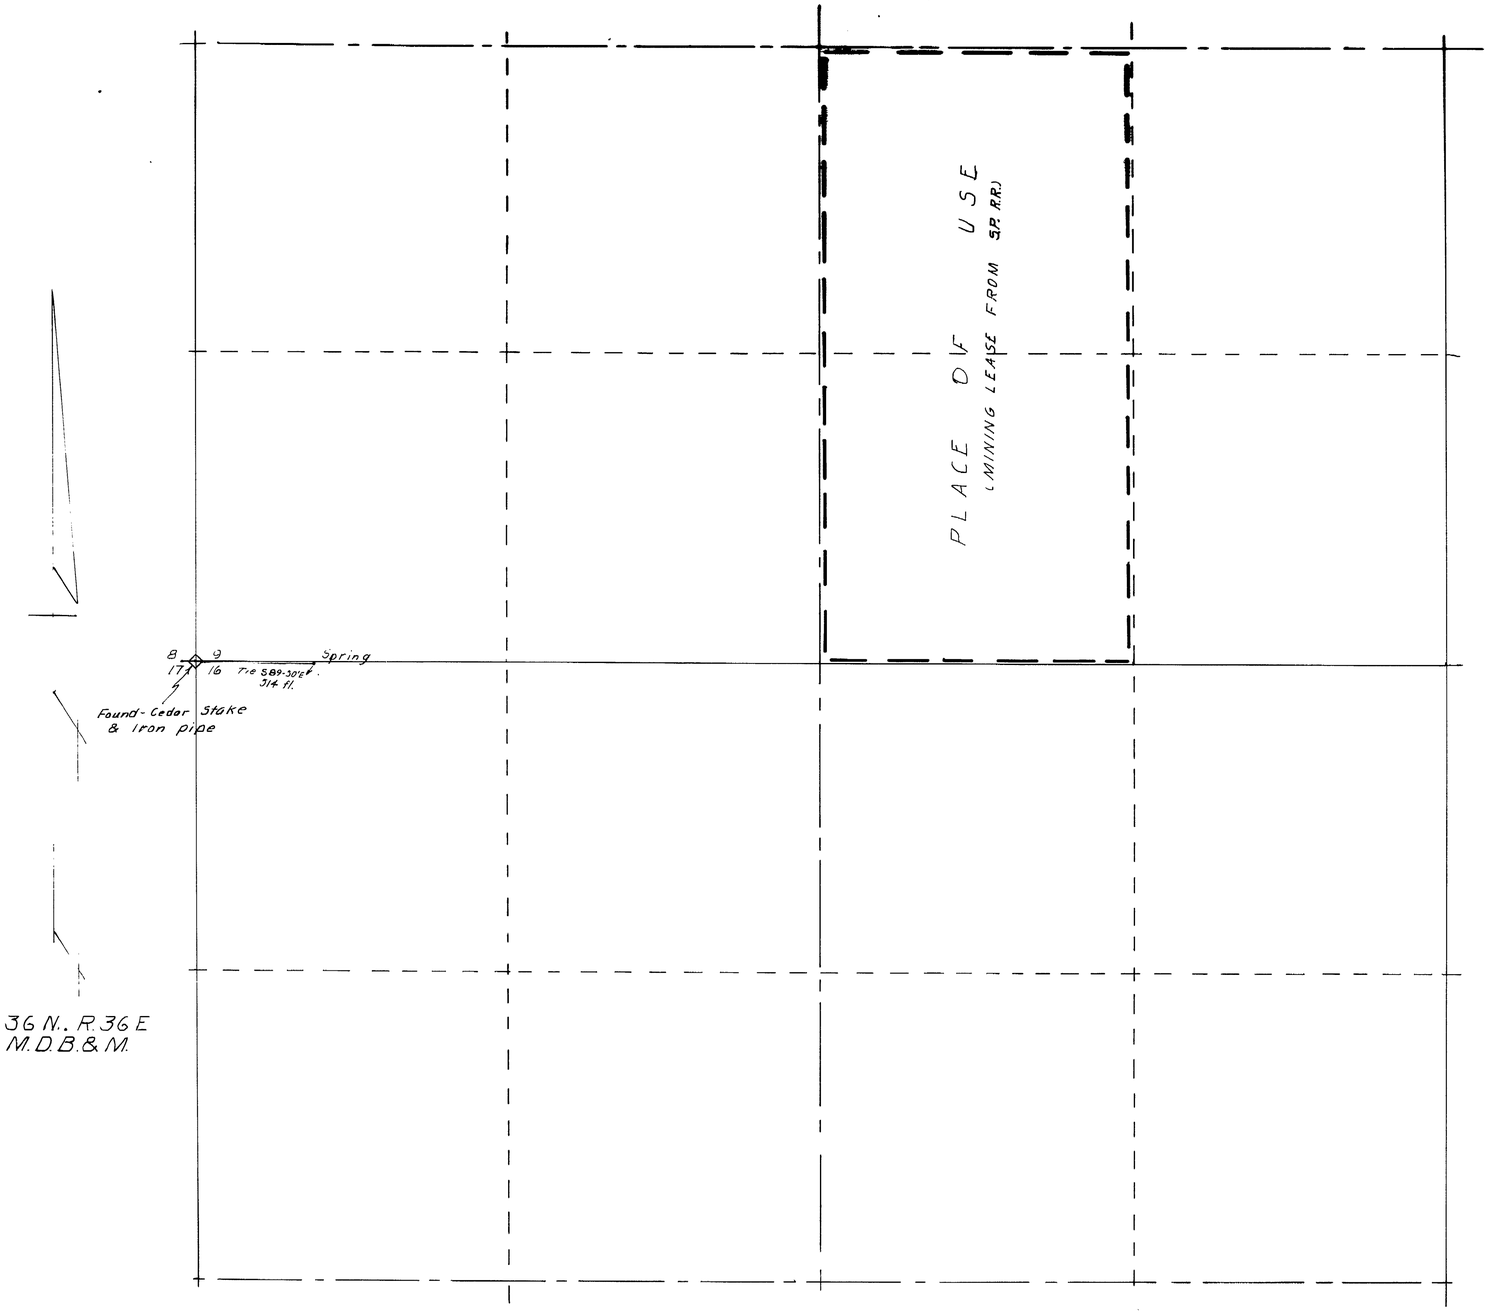

STATE OF NEVADA
COUNTY OF HUMBOLDT

ON THE 26TH DAY OF JULY 1976

UNNAMED SPRING
HUMBOLDT WILLIAM A. BOWES
MINING

J. R. Caldwell
State Mgr.

27th July 6
Deputy Humboldt County Recorder

300'
300 0 300 600 900 1200

Basis of Bearings – Original Survey of 1891

CERTIFICATE NO. 9817 ISSUED 2/16/82

FILED
JUL 28 1976
STATE ENGINEER'S OFFICE

J. R. Caldwell		
Winnemucca, Nevada		
Job No 76059	By	Date
Survey	J.R.C.	7/26/76
Calculations	"	"
Drawing	"	7/27/76
Checked		
Corrections		

MAP TO ACCOMPANY

FOR MINING
BY WILLIAM A. BOWES
FROM UNNAMED SPRING
IN HUMBOLDT COUNTY, NEVADA

30420