STATE of NEVADA }
CARSON CITY } s.s.

I, Greg Hess, being first duly sworn, depose and say that this map, consisting of one sheet, has been correctly drawn to the designated scale from field notes of a survey made by me on the 23rd day of July, 1976; that it truly and correctly represents the existing and proposed place of use and extent of of the works used to divert water from Wells Tunnel in Storey County, by Urban J. Fleckenstein & Fred Hess (deceased) for mining, milling & domestic purposes. That the point of diversion, the location of the mine and mill, the approximate size and capacity of the diverting conduit, and the location and names of all other works or streams which are crossed by or connected with said works, are fully and correctly designated hereon.

Greg Hess
State Water Right Surveyor

Subscribed and sworn to before me this 28th day of July, 1976.

Jean Williams

JEAN WILLIAMS
Notary Public — State of Nevada
Carson City
My Commission Expires Sept. 24, 1977

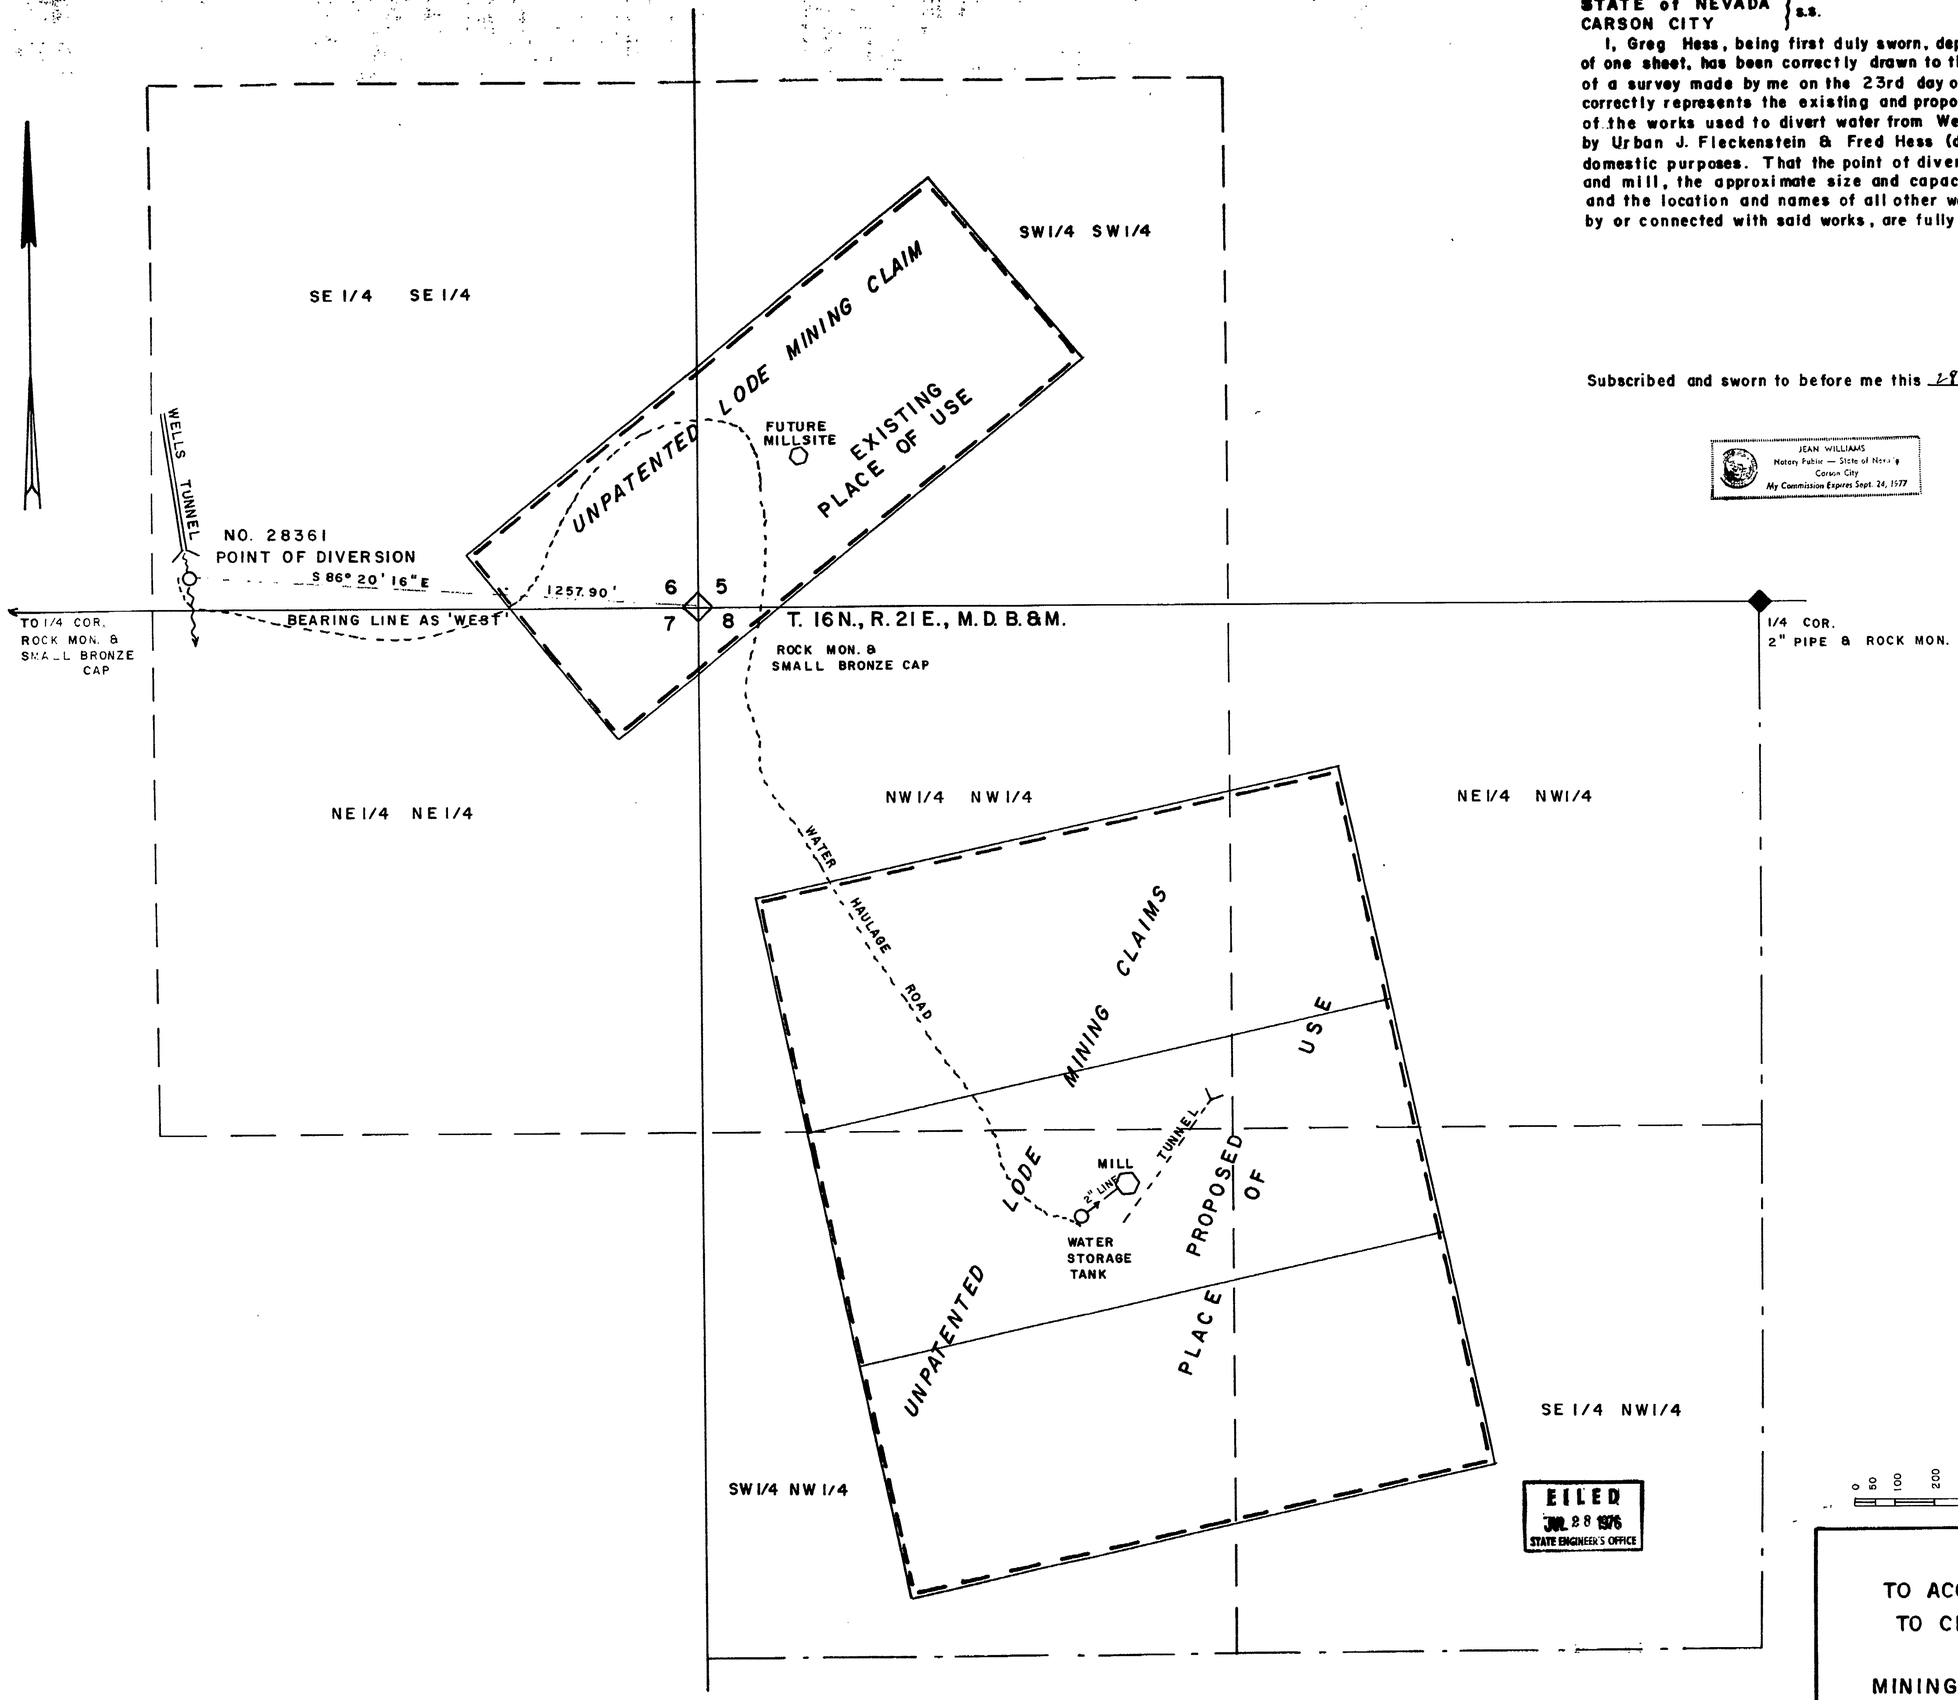

FILED
JUL 28 1976
STATE ENGINEER'S OFFICE

SCALE - 1" = 200'

0 50 100 200 400 600 800 1000

MAP
TO ACCOMPANY APPLICATION
TO CHANGE PLACE OF USE
OF WATER FOR
MINING, MILLING & DOMESTIC BY
URBAN J. FLECKENSTEIN & FRED HESS, (deceased)
FROM WELLS TUNNEL

Certificate No. 9293 ISSUED 11-9-78

30437