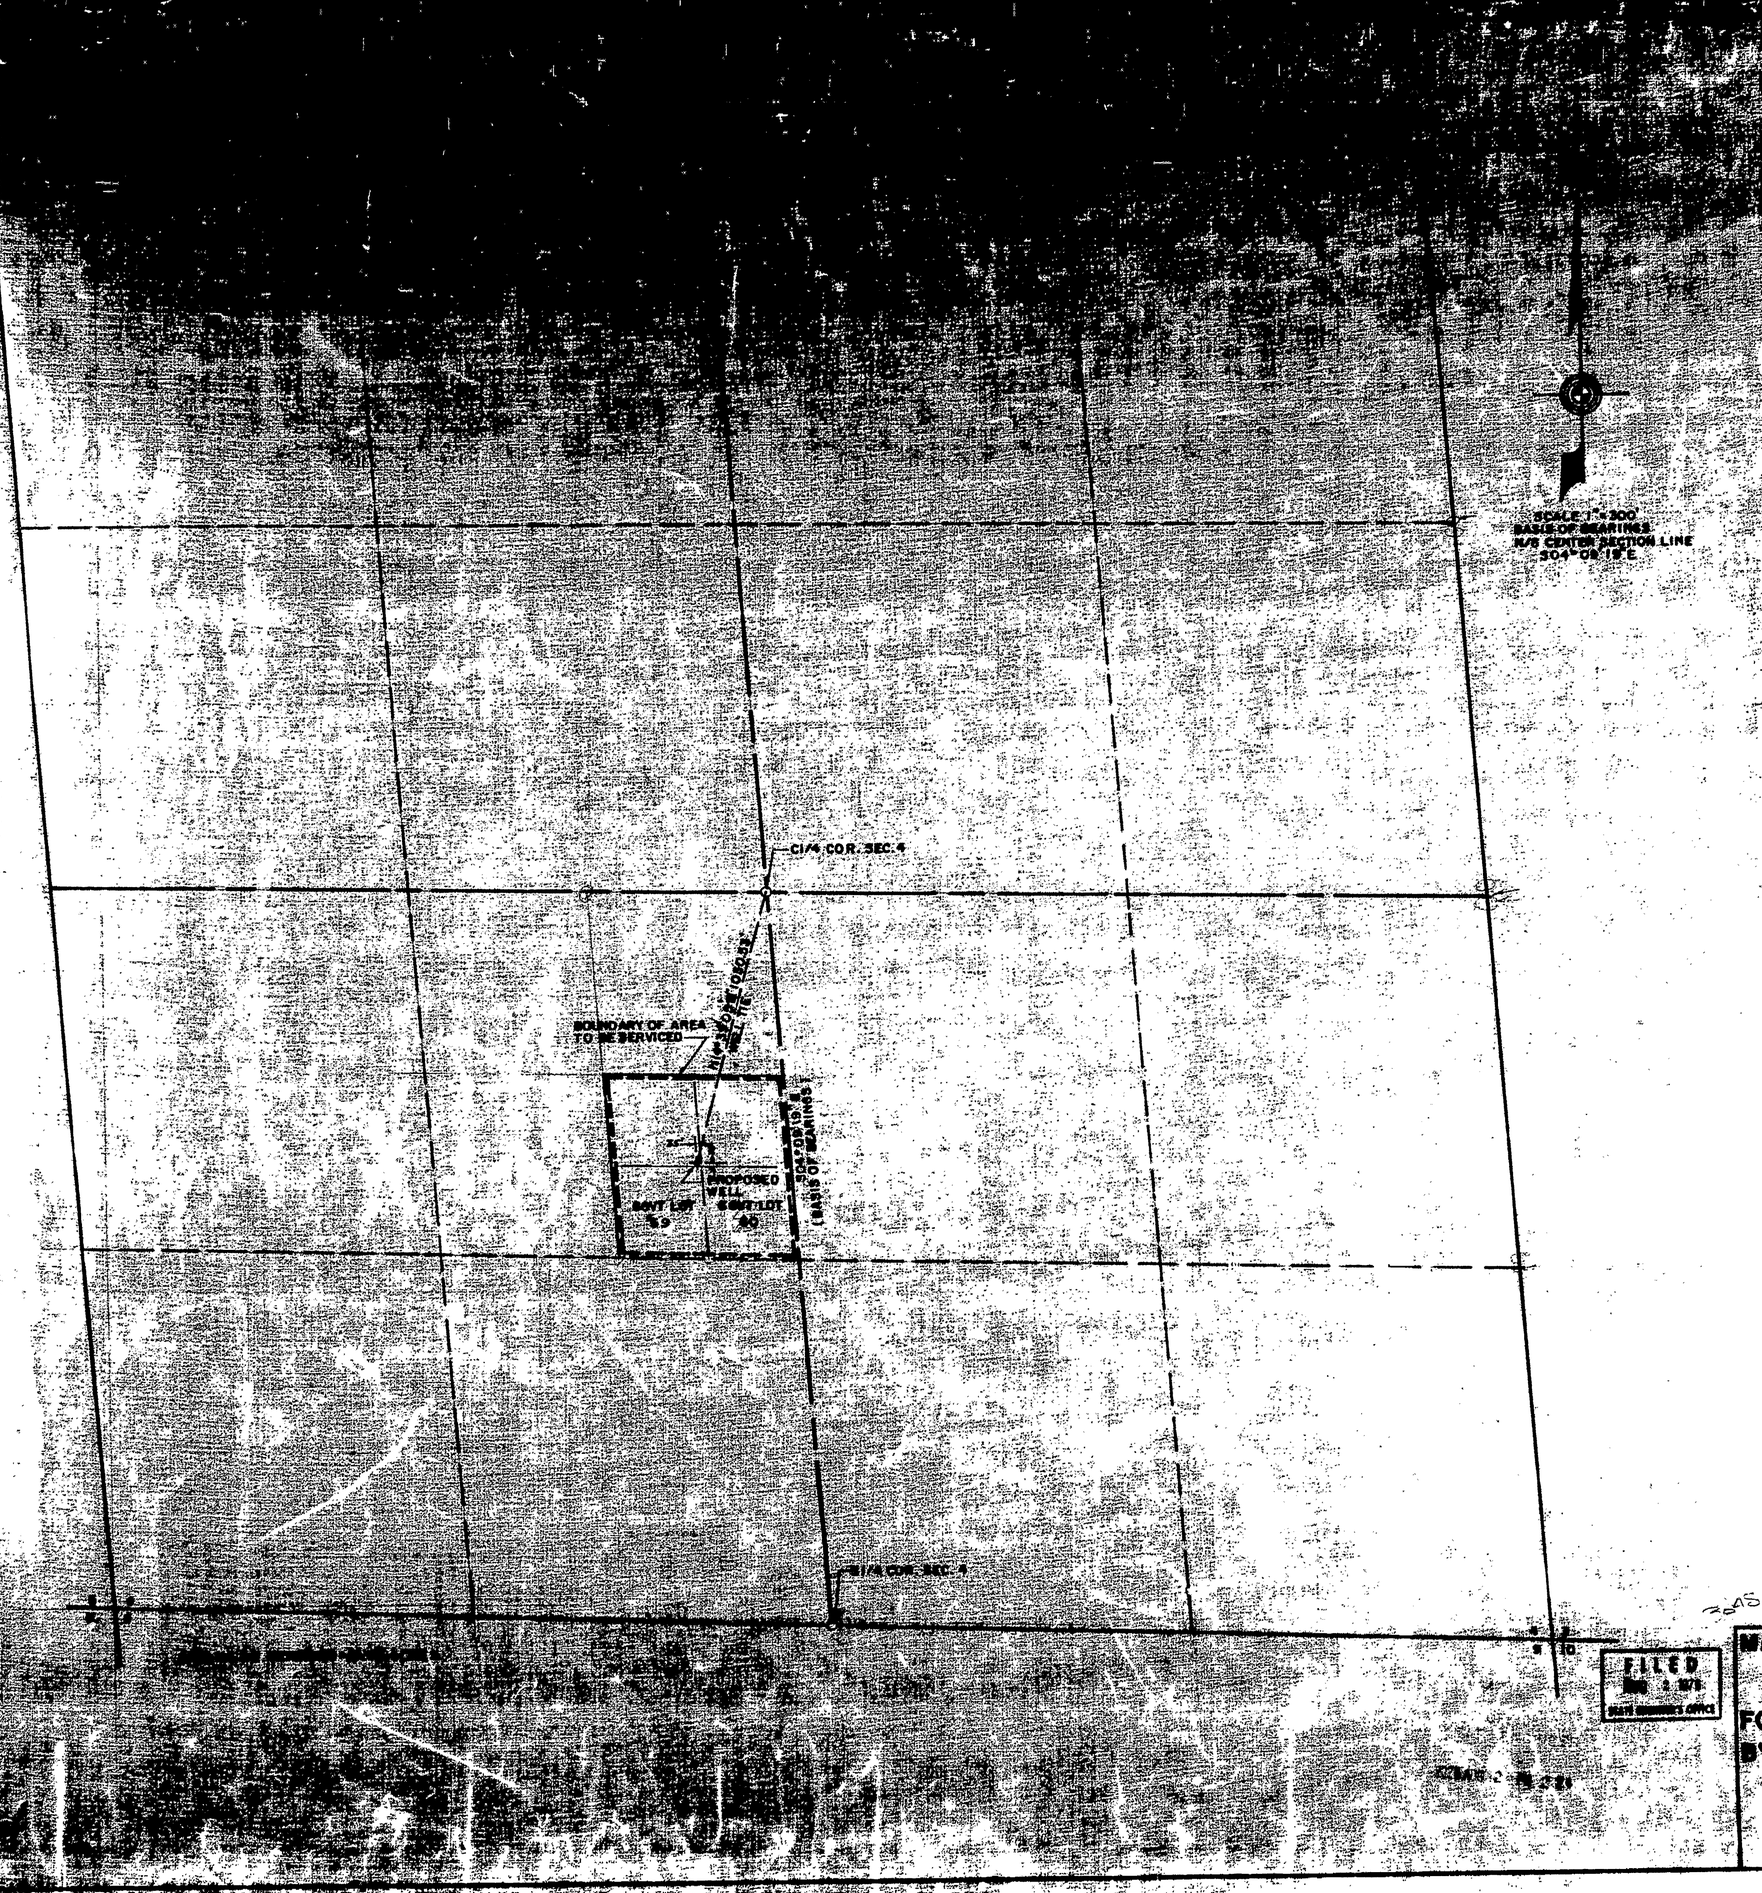

[illegible] THE APPROX[illegible] LOCATION AND [illegible] CHANGE OR CONNECT WITH [illegible] BOUNDARY OF LANDS, [illegible] OR FRACTIONS [illegible] OF THE AREA PROPOSED TO BE SERVICED ARE FULLY AND CORRECTLY DESIGNATED THEREON.

RUSSELL AVERY-WATER RIGHTS SURVEYOR.-NO339

STATE OF NEVADA
COUNTY OF CLARK SS

SUBSCRIBED AND SWORN TO ME THIS 28TH DAY OF July, 1976

Virginia Lewis
NOTARY PUBLIC
IN AND FOR, CLARK COUNTY, NEVADA

July 11, 1977
MY COMMISSION EXPIRES

VIRGINIA LEWIS
Notary Public State of Nevada
COUNTY OF CLARK
My Commission Expires July 11, 1977

LEGAL DESCRIPTION

GOVT LOTS 59 & 60 , SEC. 4, T21S, R60E, MDB&M

200 0 200 400 600 800 1000
SCALE 1"=300'

FILED
[illegible] 1976
STATE ENGINEER'S OFFICE

MAP TO ACCOMPANY APPLICATION TO APPROPRIATE WATER FROM AN UNDERGROUND SOURCE

FOR: QUASI-MUNICIPAL PURPOSES

BY: EVERETT J. DOWNEY & THOMAS L. BARK

CLARK COUNTY, NEVADA

AVERY & ASSOCIATES
CONSULTING ENGINEERS
PH(702) 385-3877
1401 MARYLAND PARKWAY
LAS VEGAS, NEVADA

30451