EDEN VALLEY

Located in the S^2 Sec. 1, Sec. 3, E^2 Sec. 9, Sec. 11, Sec. 15, Sec. 21, T. 39 N., R. 41 E., M.D.B. & M.

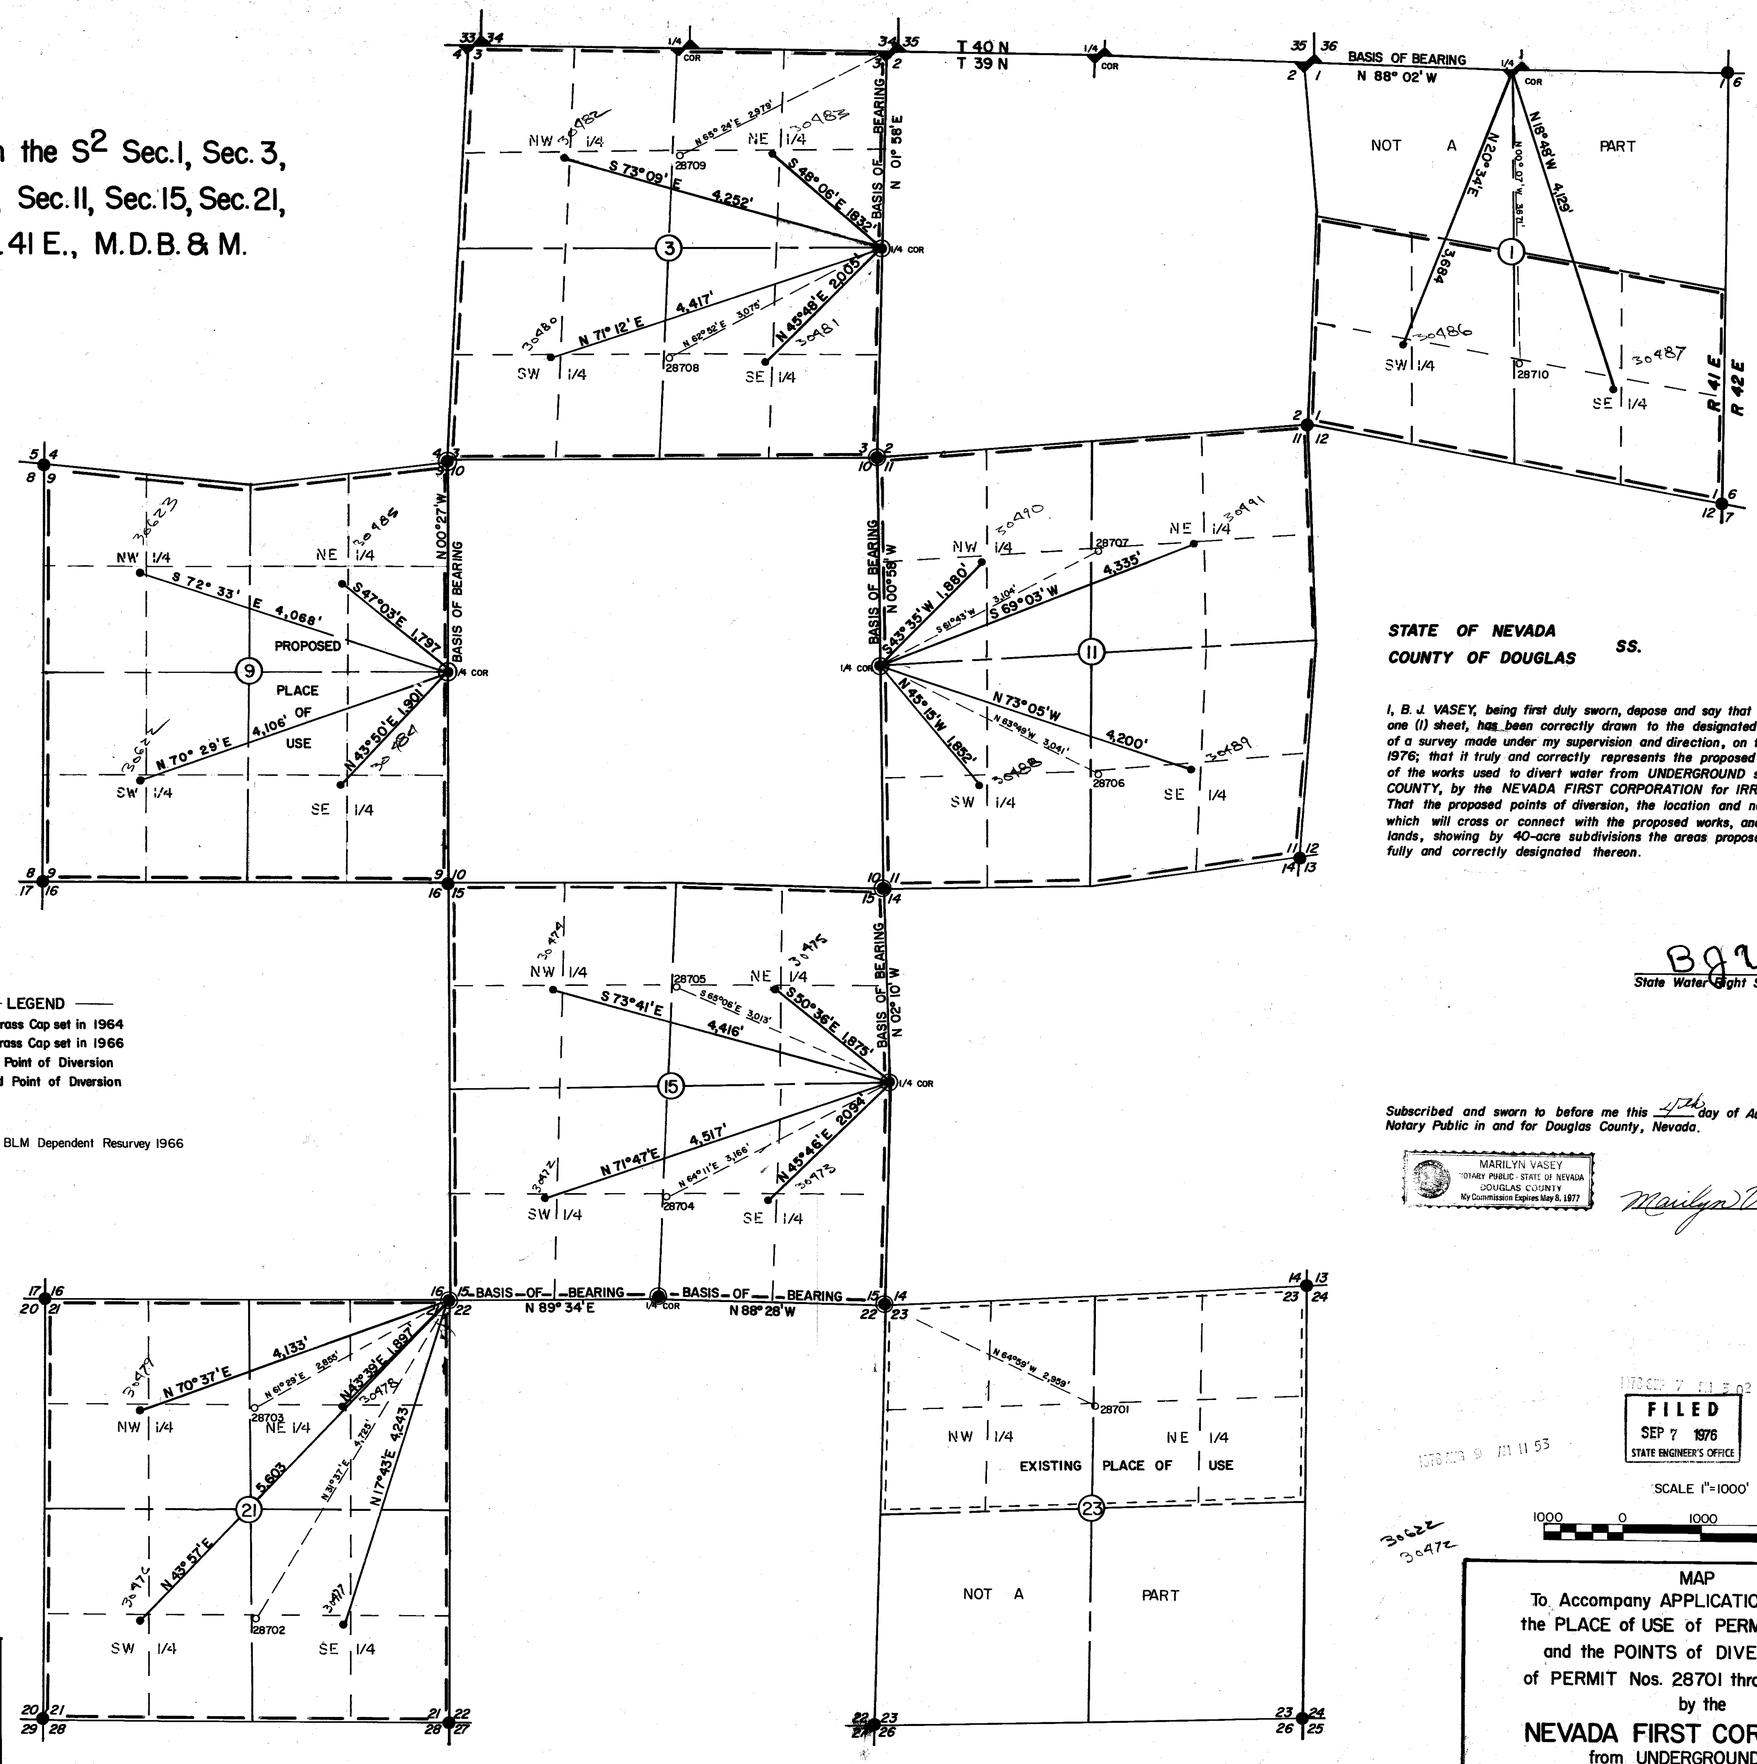

STATE OF NEVADA
COUNTY OF DOUGLAS SS.

I, B. J. VASEY, being first duly sworn, depose and say that this map, consisting of one (1) sheet, has been correctly drawn to the designated scale from field notes of a survey made under my supervision and direction, on the 30th day of June, 1976; that it truly and correctly represents the proposed location and extent of the works used to divert water from UNDERGROUND sources in HUMBOLDT COUNTY, by the NEVADA FIRST CORPORATION for IRRIGATION purposes. That the proposed points of diversion, the location and names of all other works which will cross or connect with the proposed works, and the boundary of all lands, showing by 40-acre subdivisions the areas proposed to be irrigated, are fully and correctly designated thereon.

B J Vasey
State Water Right Surveyor No. 306

Subscribed and sworn to before me this 4th day of August 1976.
Notary Public in and for Douglas County, Nevada.

MARILYN VASEY
NOTARY PUBLIC - STATE OF NEVADA
DOUGLAS COUNTY
My Commission Expires May 8, 1977

Marilyn Vasey

FILED
SEP 7 1976
STATE ENGINEER'S OFFICE

SCALE 1"=1000'

1000 0 1000 2000 3000

MAP
To Accompany APPLICATION to CHANGE the PLACE of USE of PERMIT No. 28701 and the POINTS of DIVERSION of PERMIT Nos. 28701 through 28710 by the
NEVADA FIRST CORPORATION
from UNDERGROUND sources in Humboldt County, Nevada

VASEY — SCOTT engineering co., inc.
2989 HWY 50 EAST (702) 883-1600
CARSON CITY, NEVADA 89701

84557 84556 84555 84554 30623 30622 30491 30490 30489 30488 30487 30486 30485 30484 30483 30482 30481 30480 30479 30478 30477 30476 30475 30474 30473 30472