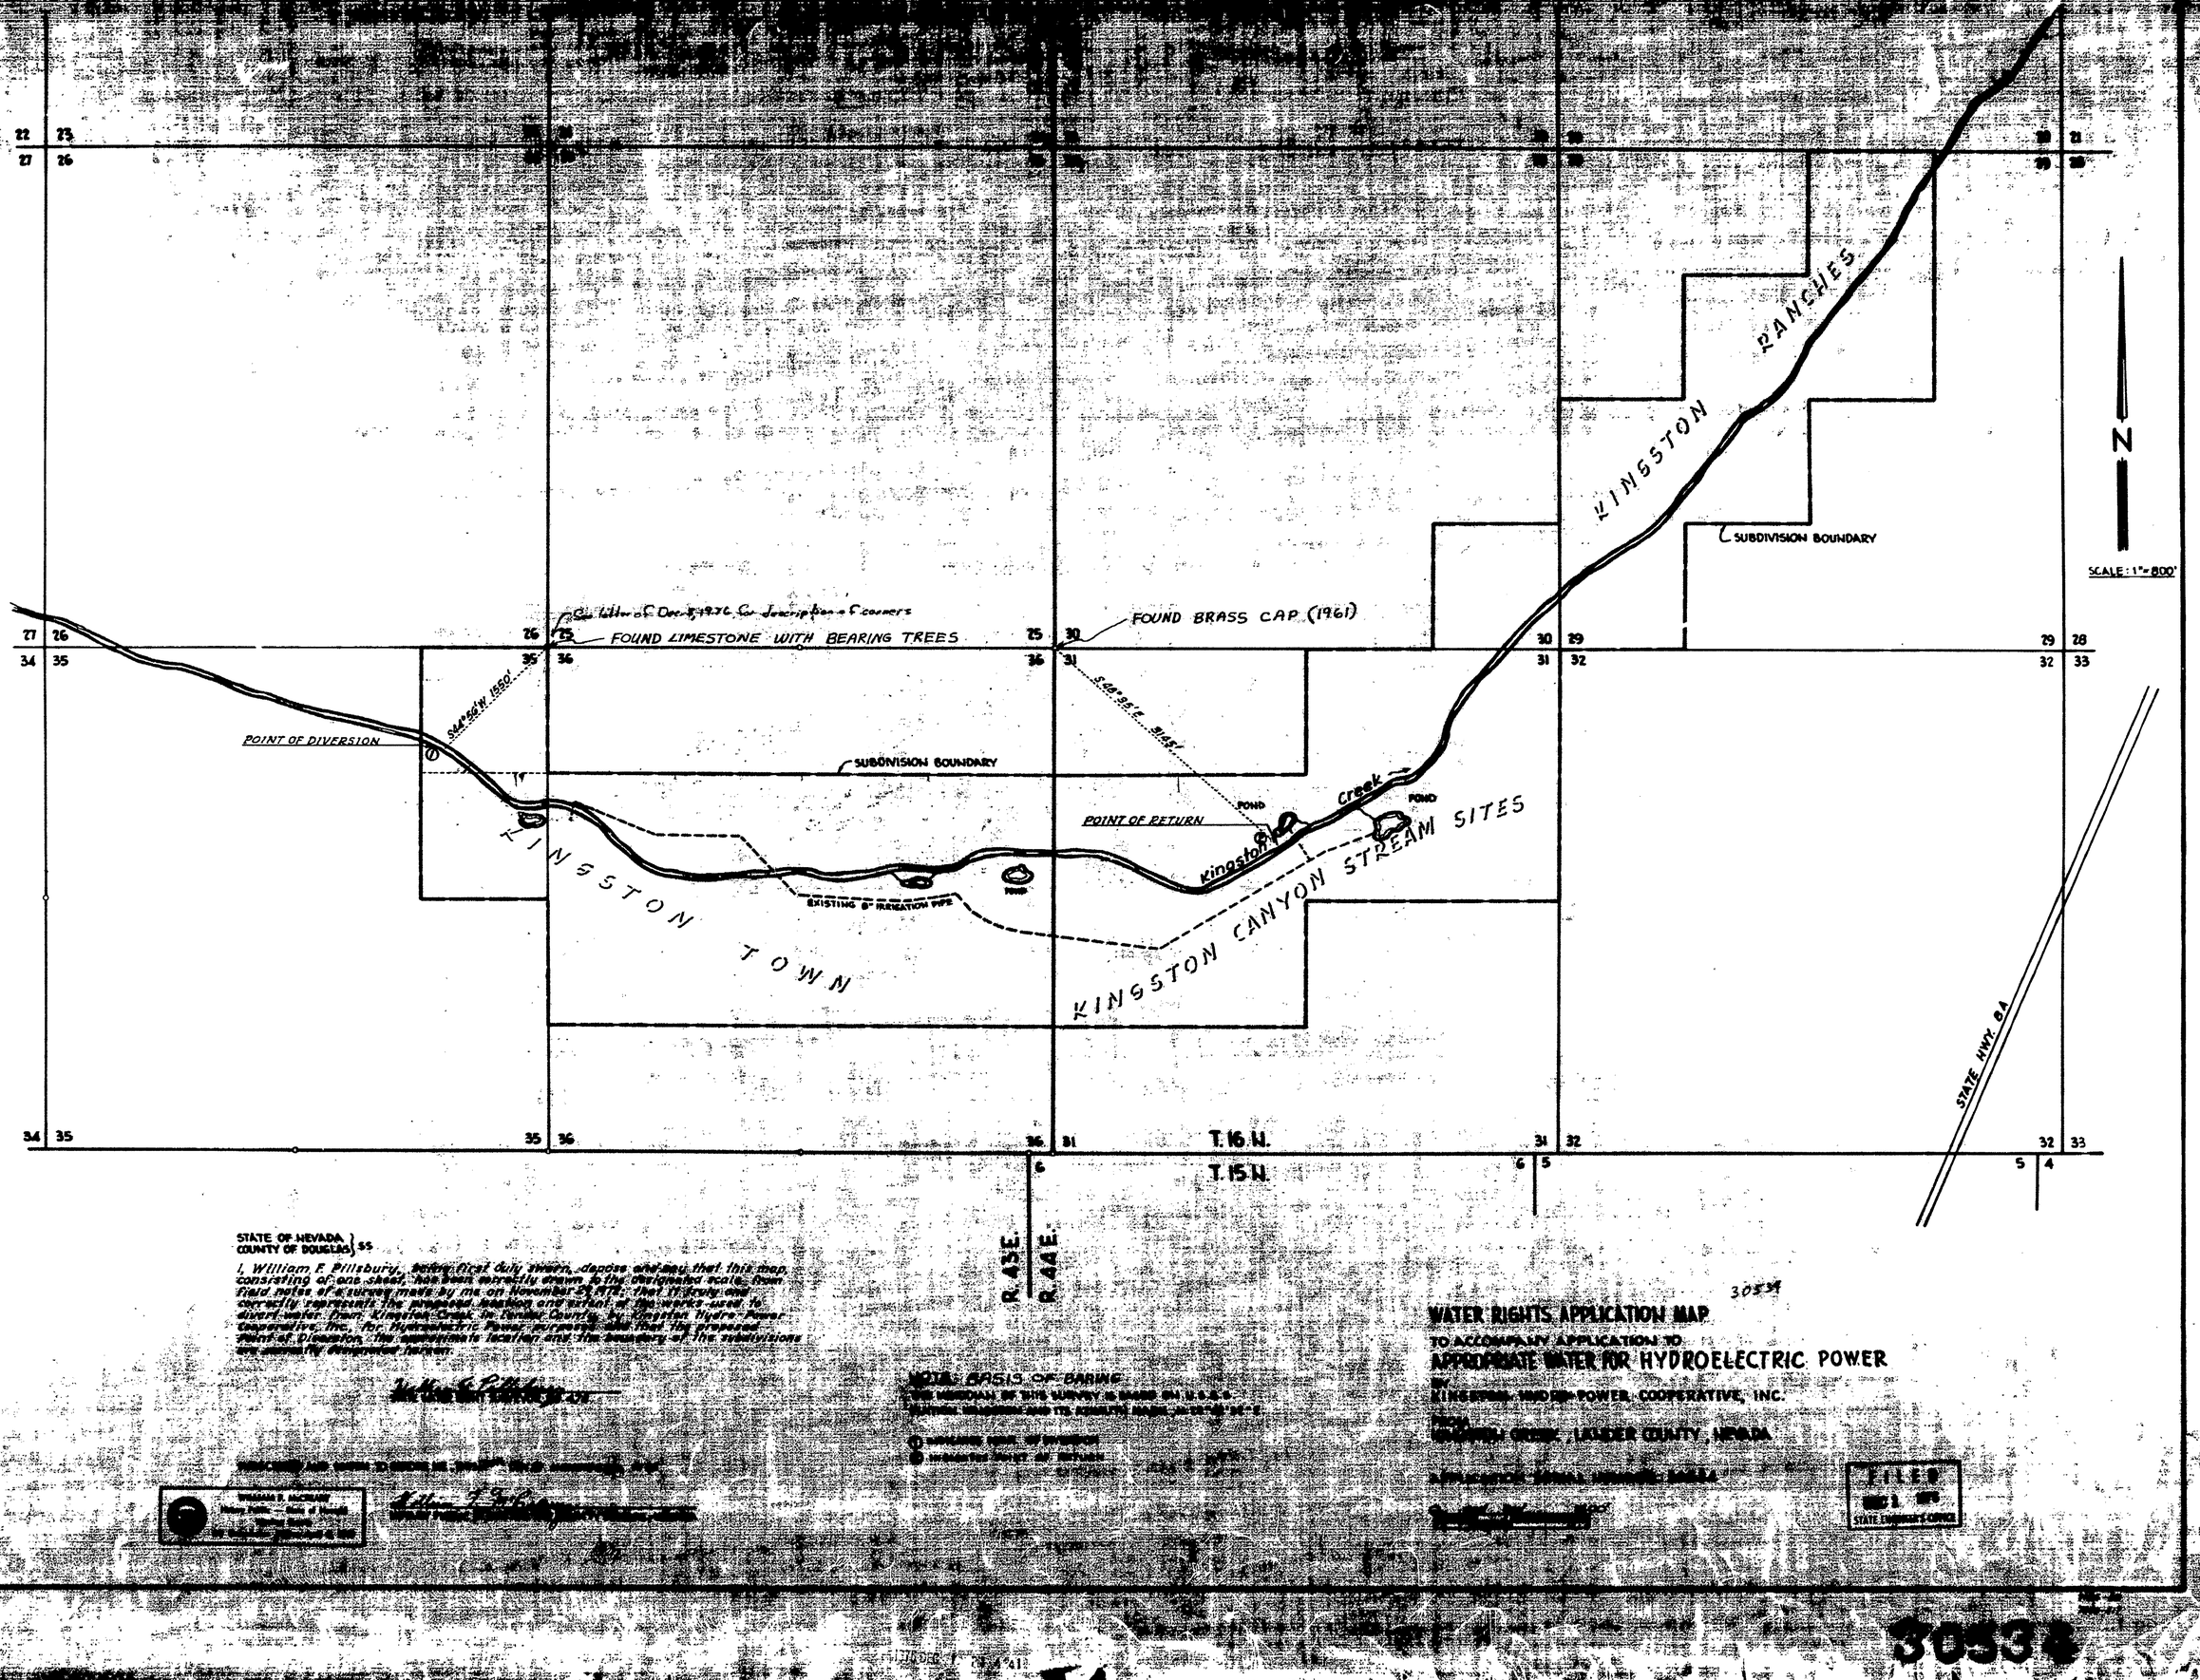

STATE OF NEVADA }
COUNTY OF DOUGLAS } ss

I, William E. Pillsbury, being first duly sworn, depose and say that this map, consisting of one sheet, has been correctly drawn to the designated scale, from field notes of a survey made by me on November 23, 1976; that it truly and correctly represents the proposed location and extent of the works used to divert water from Kingston Creek in Lander County, by Kingston Hydro-Power Cooperative, Inc., for Hydroelectric Power purposes, and that the proposed point of Diversion, the quantity is located and the boundary of the subdivisions are correctly designated thereon.

William E. Pillsbury
and that he is employed by

Subscribed and sworn to before me this 9th day of November, A.D.

Notary Public, State of Nevada
My Commission Expires

William E. Pillsbury
Nevada Certificate No.

NOTE: BASIS OF BEARING
THE MERIDIAN OF THIS SURVEY IS BASED ON U.S.G.S.
[illegible]

Surveyor's Seal, 10 Inches
William Pillsbury
Registered Engineer and Land Surveyor

30539

WATER RIGHTS APPLICATION MAP

TO ACCOMPANY APPLICATION TO
APPROPRIATE WATER FOR HYDROELECTRIC POWER
BY
KINGSTON HYDRO-POWER COOPERATIVE, INC.
FROM
KINGSTON CREEK, LANDER COUNTY, NEVADA

Application Serial Number 30539

[illegible]

FILED
[illegible]
STATE ENGINEER'S OFFICE

30539