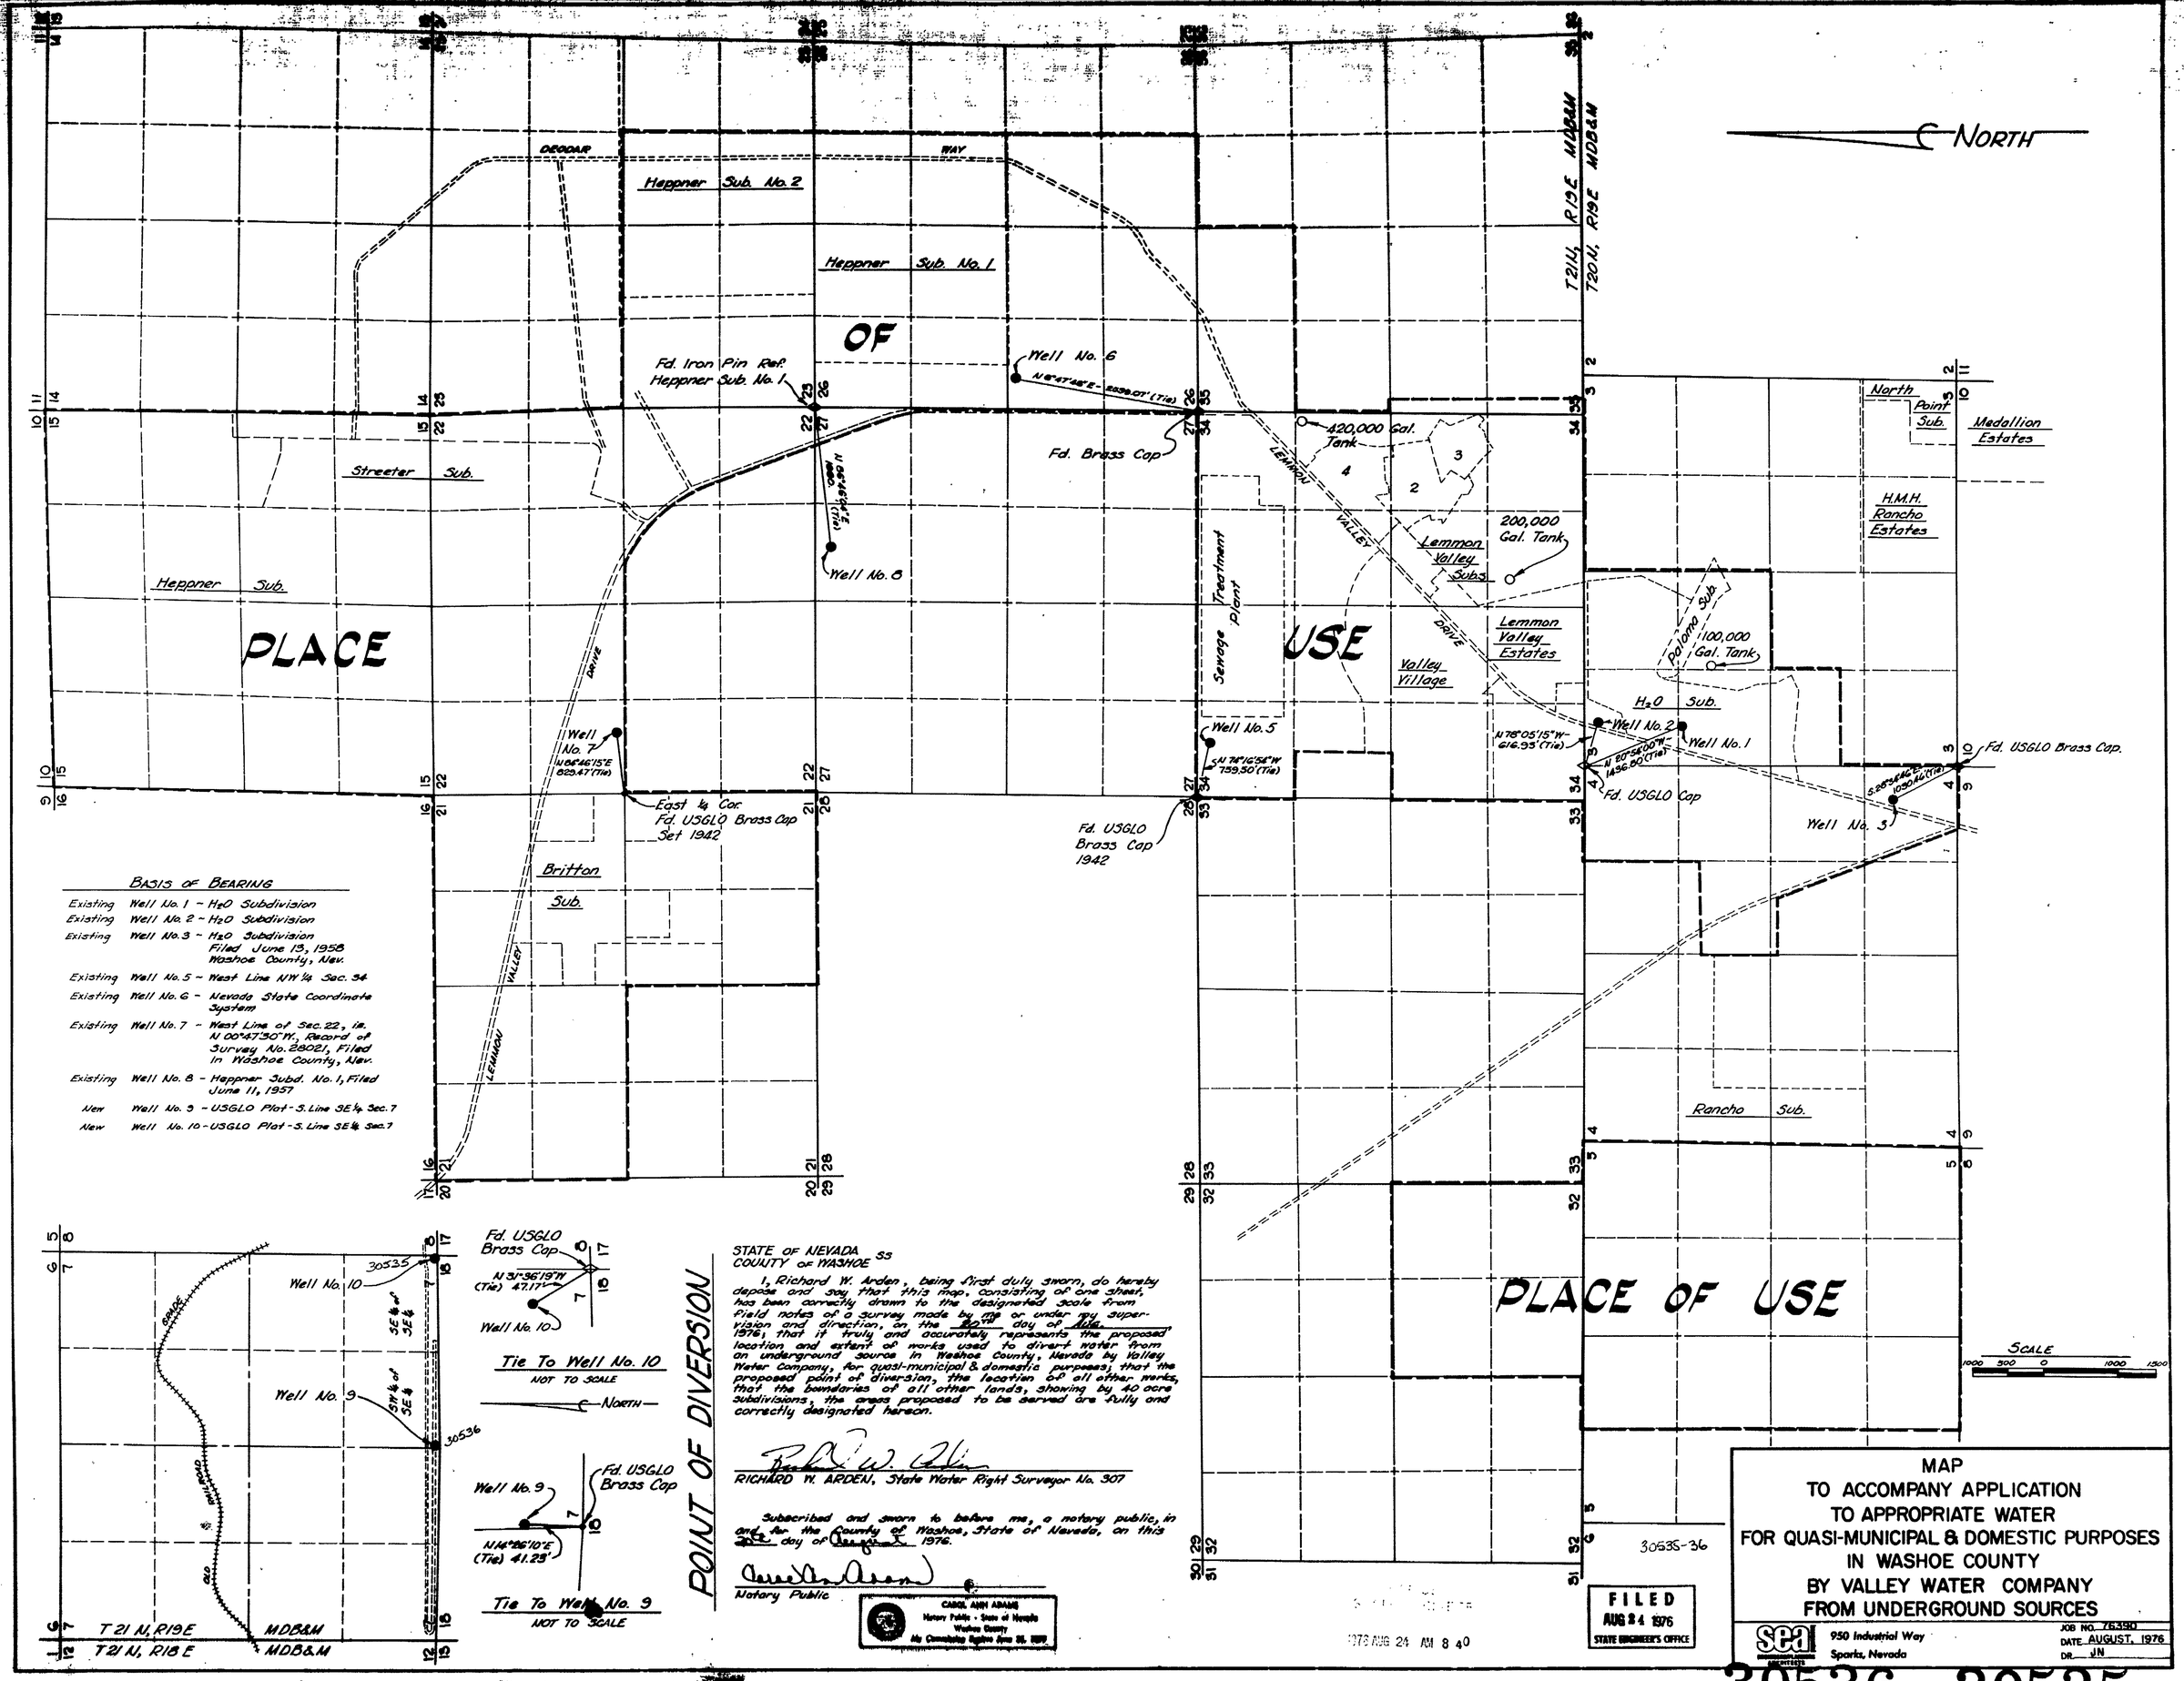

BASIS OF BEARING

Existing	Well No. 1	H₂O Subdivision
Existing	Well No. 2	H₂O Subdivision
Existing	Well No. 3	H₂O Subdivision Filed June 13, 1958 Washoe County, Nev.
Existing	Well No. 5	West Line NW ¼ Sec. 34
Existing	Well No. 6	Nevada State Coordinate System
Existing	Well No. 7	West Line of Sec. 22, i.e. N 00°47'30"W, Record of Survey No. 28021, Filed in Washoe County, Nev.
Existing	Well No. 8	Heppner Subd. No. 1, Filed June 11, 1957
New	Well No. 9	USGLO Plat - S. Line SE ¼ Sec. 7
New	Well No. 10	USGLO Plat - S. Line SE ¼ Sec. 7

Tie To Well No. 10
NOT TO SCALE
NORTH

Tie To Well No. 9
NOT TO SCALE

POINT OF DIVERSION

STATE OF NEVADA
COUNTY OF WASHOE SS

I, Richard W. Arden, being first duly sworn, do hereby depose and say that this map, consisting of one sheet, has been correctly drawn to the designated scale from field notes of a survey made by me or under my supervision and direction, on the 20th day of July 1976; that it truly and accurately represents the proposed location and extent of works used to divert water from an underground source in Washoe County, Nevada by Valley Water Company, for quasi-municipal & domestic purposes; that the proposed point of diversion, the location of all other works, that the boundaries of all other lands, showing by 40 acre subdivisions, the areas proposed to be served are fully and correctly designated hereon.

RICHARD W. ARDEN, State Water Right Surveyor No. 307

Subscribed and sworn to before me, a notary public, in and for the County of Washoe, State of Nevada, on this 20th day of August 1976.

Notary Public

CAROL ANN ADAMS
Notary Public - State of Nevada
Washoe County
My Commission Expires June 26, 1979

1976 AUG 24 AM 8 40

FILED
AUG 24 1976
STATE ENGINEER'S OFFICE

30535-36

MAP
TO ACCOMPANY APPLICATION TO APPROPRIATE WATER FOR QUASI-MUNICIPAL & DOMESTIC PURPOSES IN WASHOE COUNTY BY VALLEY WATER COMPANY FROM UNDERGROUND SOURCES

seal ARCHITECTS
950 Industrial Way
Sparks, Nevada

JOB NO. 76390
DATE AUGUST, 1976
DR. JN

30536 30535