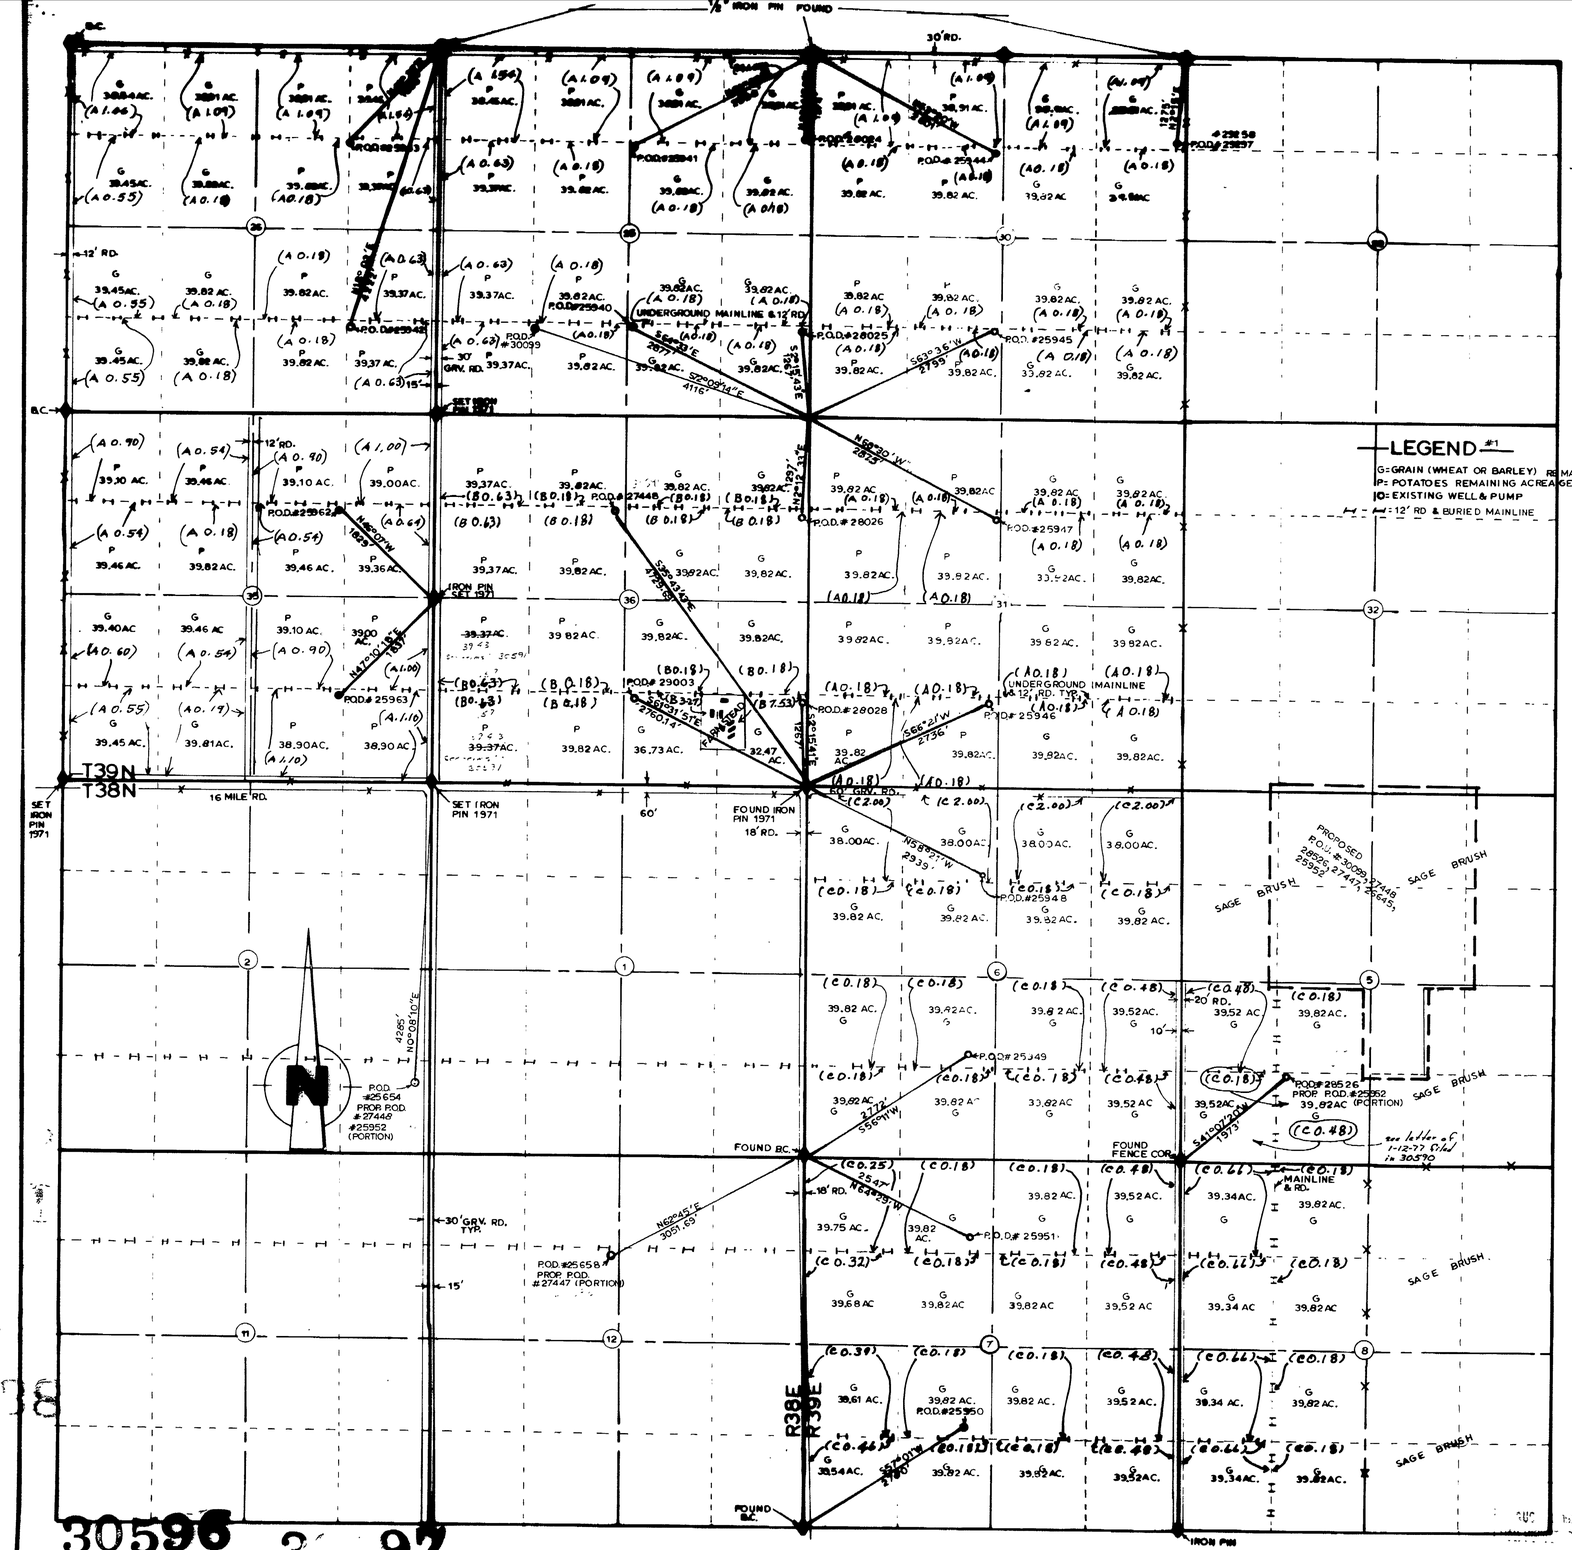

CULTURAL MAP TABULATION

SECTION	SUBDIVISION	TWN.	RGE.	CULTIVATED ACREAGE	DESCRIPTION OF CULTURE	DATE OF FIRST CULTURE

N. A.

LEGEND #1

G=GRAIN (WHEAT OR BARLEY) REMAINING ACREAGE.
P= POTATOES REMAINING ACREAGE.
O= EXISTING WELL & PUMP
= 12' RD & BURIED MAINLINE

STATE OF NEVADA
COUNTY OF HUMBOLDT } S.S.

I C.H. KETCHAM, BEING FIRST DULY SWORN, DEPOSE AND SAY THAT THIS MAP, CONSISTING OF 2 SHEET, HAS BEEN CORRECTLY DRAWN TO THE DESIGNATED SCALE FROM FIELD NOTES OF A SURVEY MADE BY ME, ON THE 13-21ST. DAY OF APRIL, 1976; THAT IT TRULY AND CORRECTLY REPRESENTS THE PROPOSED LOCATION AND EXTENT OF THE WORKS USED TO DIVERT WATER FROM UNDERGROUND IN HUMBOLDT COUNTY, BY WINNEMUCCA FARMS INC. FOR IRRIGATION PURPOSES UNDER APPLICATION NO.(S) SEE TITLE BLOCK THAT THE POINT OF DIVERSION, THE LOCATION, SIZE OF DIVERTING CHANNEL, LOCATION AND DESCRIPTION OF ALL MEASURING DEVICES, THE LOCATION AND EXTENT OF LANDS OWNED OR CONTROLLED BY THE APPLICANT UPON WHICH WATER APPLIED FOR UNDER APPLICATION NO (S) SEE TITLE BLOCK IS USED, TOGETHER WITH THE AREA AND KIND OF CULTURE IN EACH 40-ACRE SUBDIVISION, AND THE LOCATION AND NAMES OF ALL OTHER WORKS OR STREAMS WHICH ARE CROSSED BY OR CONNECTED WITH SAID WORKS ARE FULLY AND CORRECTLY DESIGNATED THEREON.

C. H. Ketcham
STATE WATER-RIGHT SURVEYOR R.L.S 3049

SUBSCRIBED AND SWORN TO BEFORE ME THIS 19th DAY OF August, 1976.

Barbara A. Ketcham
NOTARY PUBLIC HUMBOLDT COUNTY, NEVADA

LEGEND #2

(A) = #30099 ACREAGE TO BE CHANGED TO NEW PLACE OF USE.
(B) = #27448 " " " " " " " " "
(C) = #28526 " " " " " " " " "
(D) = #27447 " " " " " " " " "
(E) = #26645 " " " " " " " " "
(F) = #25952 " " " " " " " " "

SCALE — 1" = 1000'

SHEET 1 OF 2

MAP
TO ACCOMPANY APPLICATION TO CHG. P.O.U. UNDER NO'S 30099, 27448, 28526, 27447, 26645, 25952.

CHANGE P.O.D. NO'S. 25952 - 25955 INCL., 30099, 27448, 27447, 25319.

By: WINNEMUCCA FARMS INC.
From: UNDERGROUND

4-29-76

C.H. "PETE" KETCHAM — REGISTERED LAND SURVEYORS
1005 E. MAIN ST. (503-773-6553 MEDFORD, OREGON

30596 30597 30595 30594 30593 30592 30591 30590 30587 30586 30585

T38N, T39N, R38E, R39E, M.D.B.M.