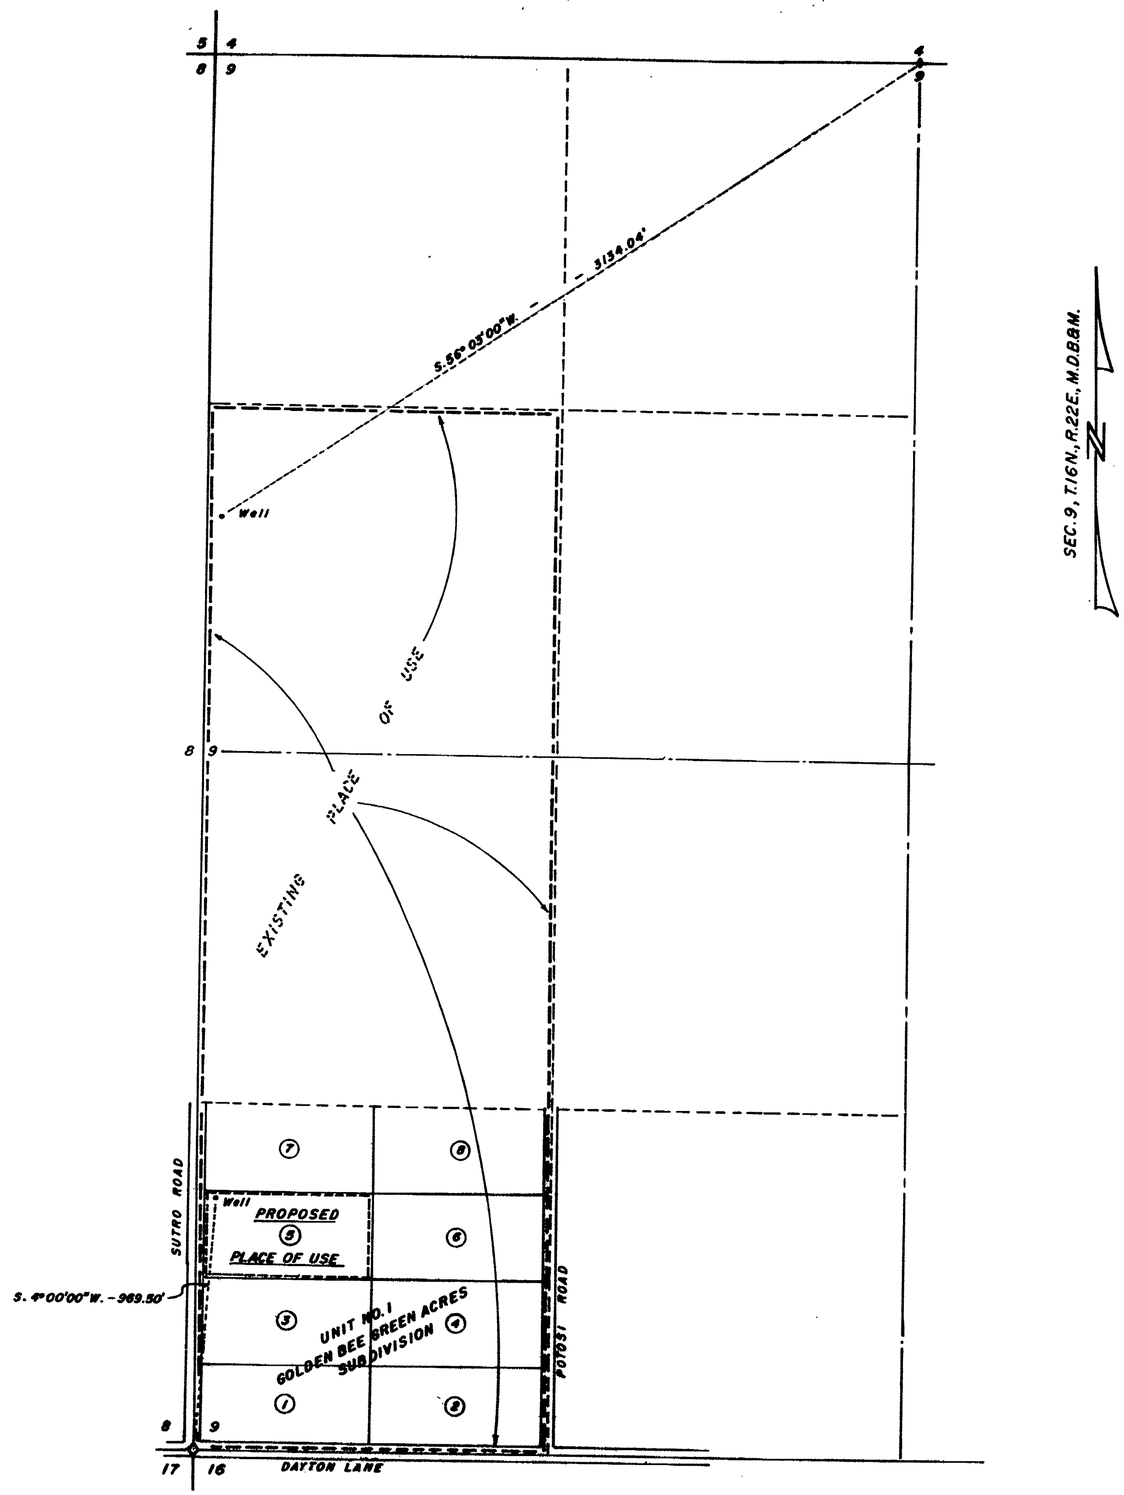

$\frac{36}{112} \times 3.5 \times \frac{1}{8} = .141$ cfs

STATE OF NEVADA
CARSON CITY S.S.

I, William A. Reinken, being first duly sworn, depose and say that this map, consisting of one sheet, has been correctly drawn to the designated scale from field notes of a survey made by me on the 8th day of December, 1973; that it truly and correctly represents the location and works to be used to divert a portion of the water granted under Permit No. 21474 — Certificate No. 6877 from an underground source in Lyon County, Nevada, from a new point of diversion, the water to be used for Irrigation and Domestic purposes on a portion of the land designated as the place of use under the before mentioned permit and certificate, by Donn N. Simons and Linda R. Simons.

The existing point of diversion and place of use; the proposed point of diversion and place of use along with the works used to divert the water are correctly designated hereon.

William A. Reinken
STATE WATER RIGHT SURVEYOR

Subscribed and sworn to before me this 7th day of Sept., 1976.

Jean Williams
Notary Public in and for Carson City, Nevada.

JEAN WILLIAMS
Notary Public — State of Nevada
Carson City
My Commission Expires Sept. 24, 1977

Bearing Source – Subdivision Survey

SCALE IN FEET

0 300 600 900 1200 1500

FILED
SEP 7 1976
STATE ENGINEER'S OFFICE

SEP 7 PM 12 1?

MAP

To Accompany Application to change the Point of Diversion for a portion of the water granted under Permit No. 21474 & Certificate No. 6877 by Donn N. and Linda R. Simons in LYON COUNTY, NEVADA

30618