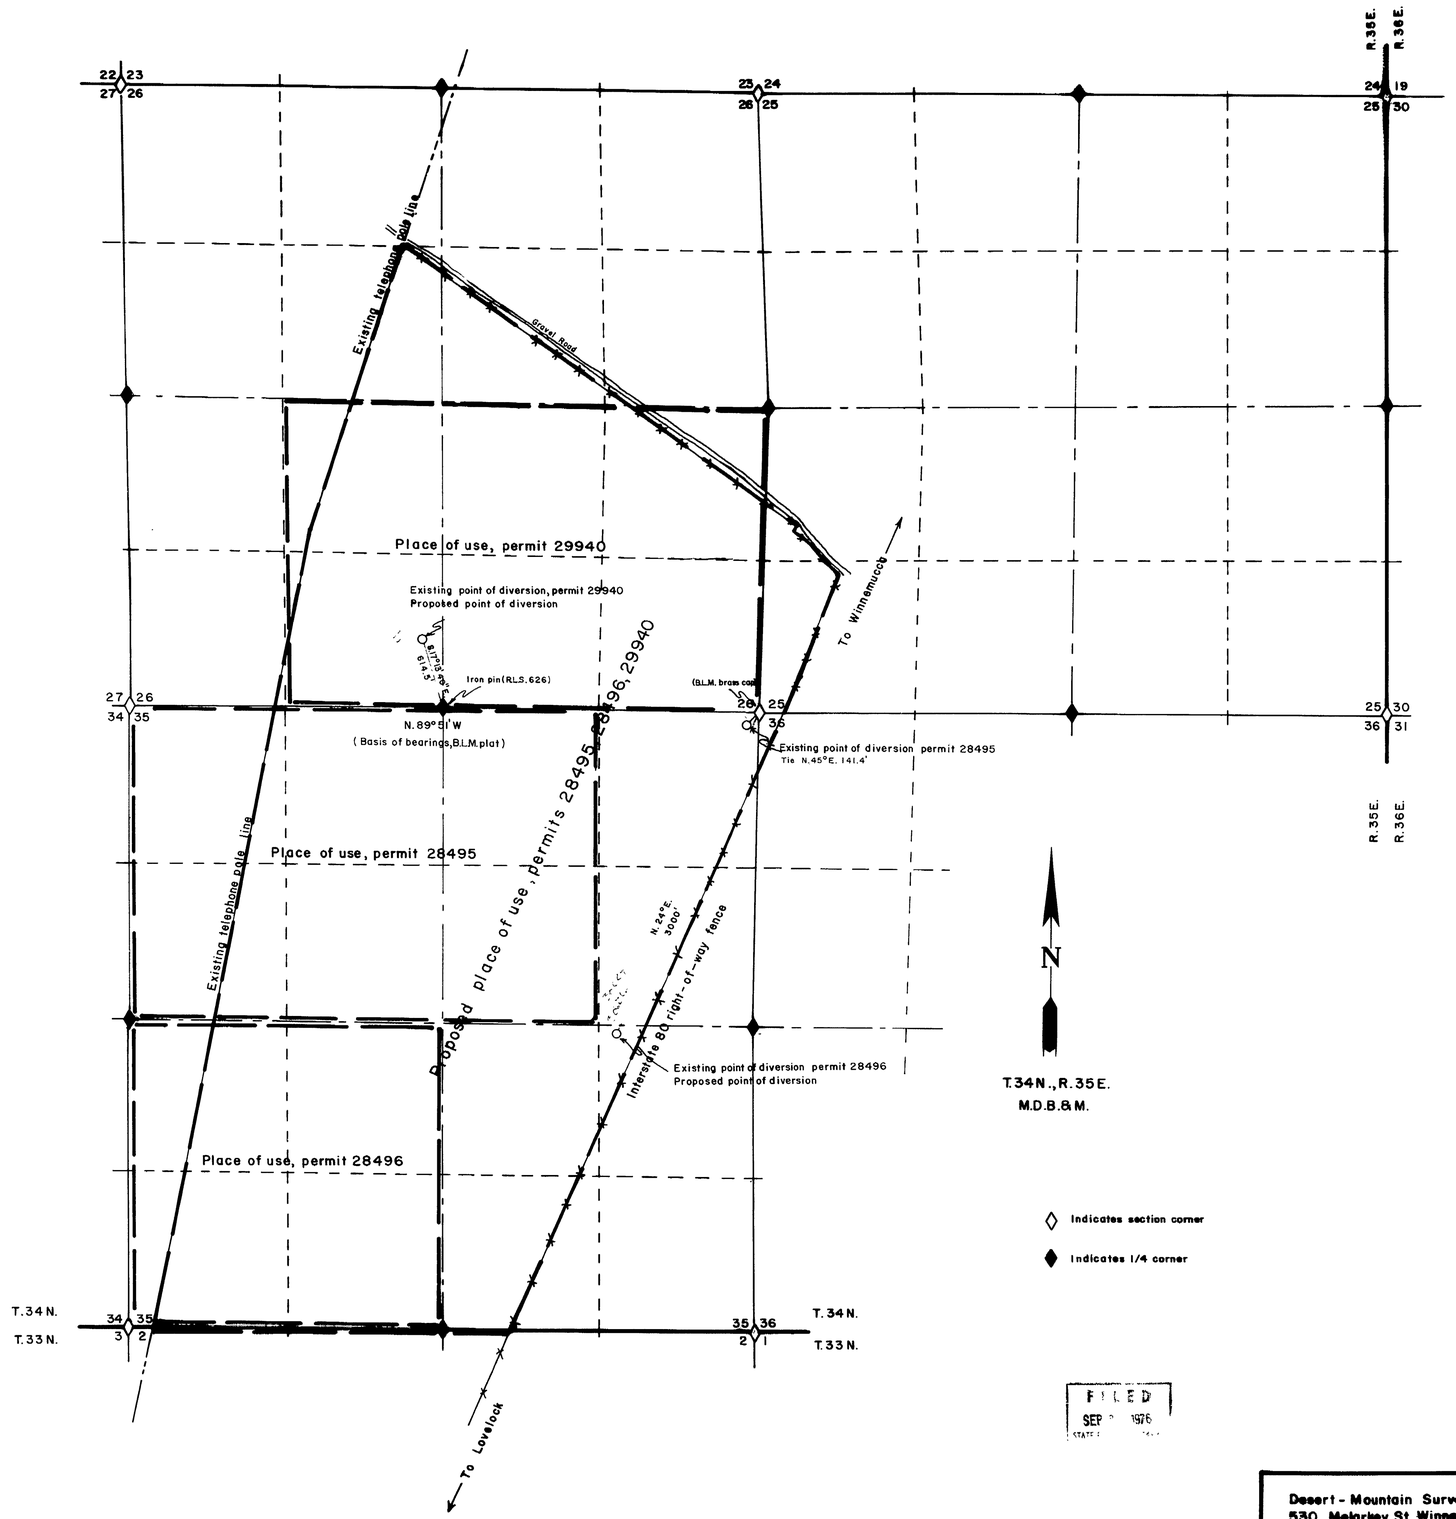

State of Nevada
County of Humboldt

I, Robert N. Caldwell, being duly sworn, state that this map has been correctly drawn from a survey made by me on the 14th. day of May 1976 that it truly represents the proposed location and extent of the works used to divert water from underground in Pershing County, by Minlove Inc. for Irrigation purposes. That the proposed point of diversion, the approximate location and size of the diverting channel, all reservoirs or basins, the location and name of all other works which will cross or connect with the proposed works, and the boundary of all lands, showing by 40-acre subdivision the areas proposed to be irrigated, are fully and correctly designated thereon.

State Water Rights Surveyor 468

Subscribed and sworn to before me this 7 day of 11 1976

Scale 1" = 600'

600' 0' 600' 1200' 1800' 2400'

JANET L. CHUBB
Notary Public - State of Nevada
Humboldt County
My Commission Expires Jan. 5, 1980

FILED
SEP 1976
STATE

MAP
To Accompany Application to Change the Point of Diversion and Place of Use Under Permits 28495, 28496 & 29940
By: Minlove Inc. From Underground

Desert - Mountain Surveying Company
530 Melarkey St. Winnemucca, Nevada

Pershing County Nevada

30629 30628 30627 30626