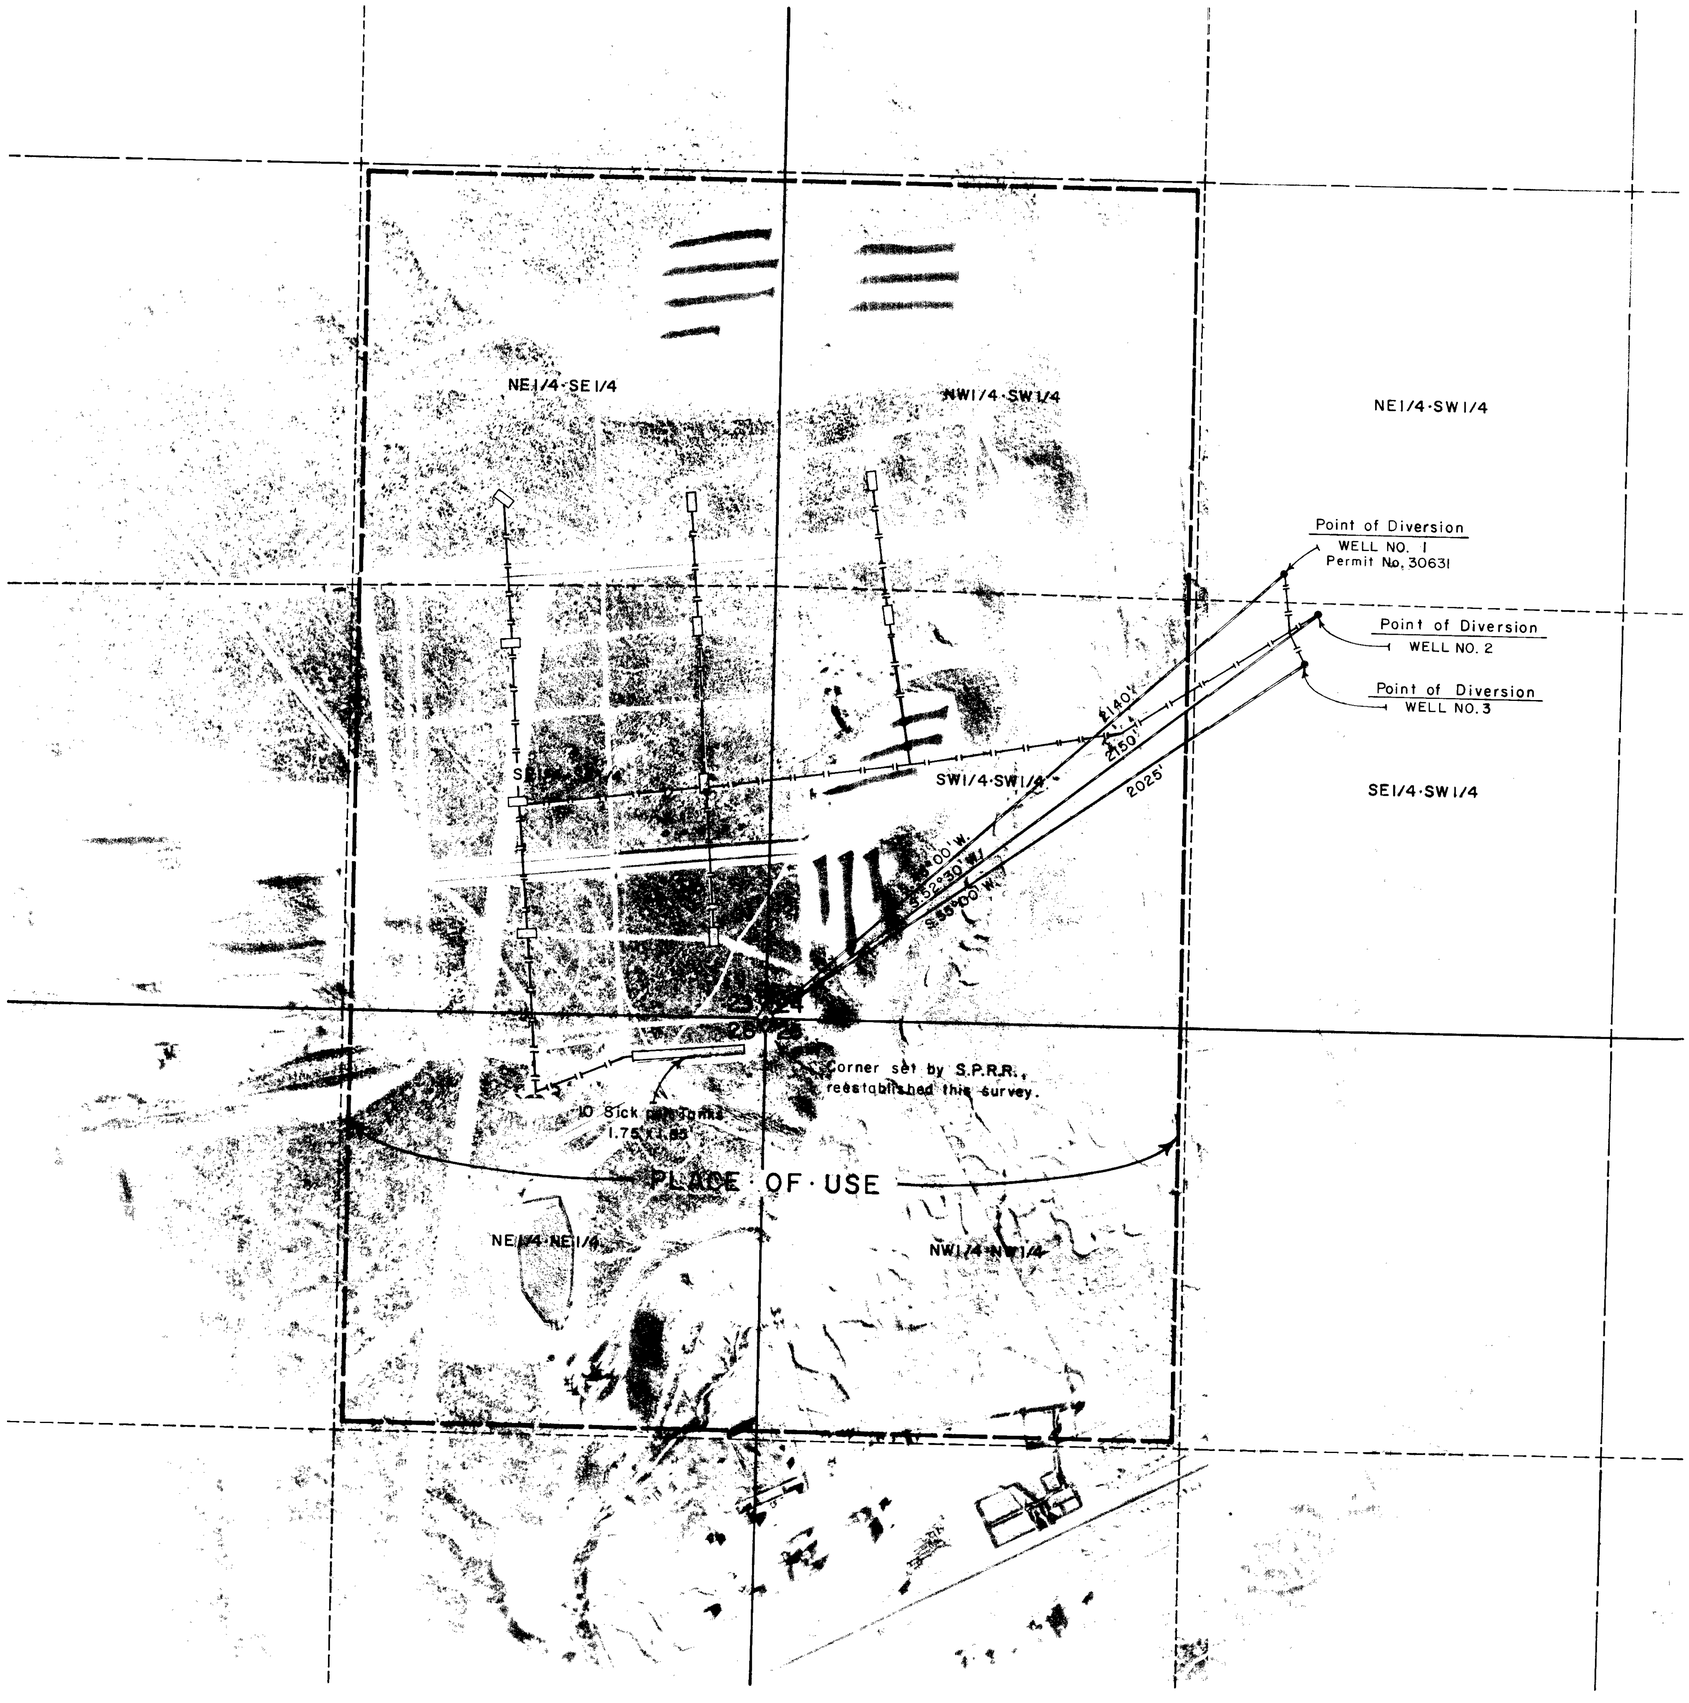

N

T.37N., R.59E.
M.D.M.

Elko

MARK CHILTON

20th December 1976

[illegible] UNDERGROUND SOURCE in Elko County, McCORMICK BROS. for STOCKWATERING purposes. That the proposed points of diversion, the approximate location and size of the diversion channel, the place and manner of use, and names of all other works or streams which are crossed by or connected with the said works are fully and correctly designated thereon.

[illegible]
State Water Right Survey [illegible]

Subscribed and sworn to before me this 23rd day of December, 1976.
Notary Public in and for Elko County, Nevada.

LEGEND

- Stockwatering tanks (1.35'x1.6'x9')
- 3" pipeline

SCALE: 1" = 250'

MAP
TO ACCOMPANY APPLICATION TO
APPROPRIATE WATER
FOR STOCKWATERING PURPOSES
BY McCORMICK BROS.
FROM AN UNDERGROUND SOURCE

CHILTON ENGINEERING
ELKO, NEVADA

W76027 | 0

30965 30964 30631