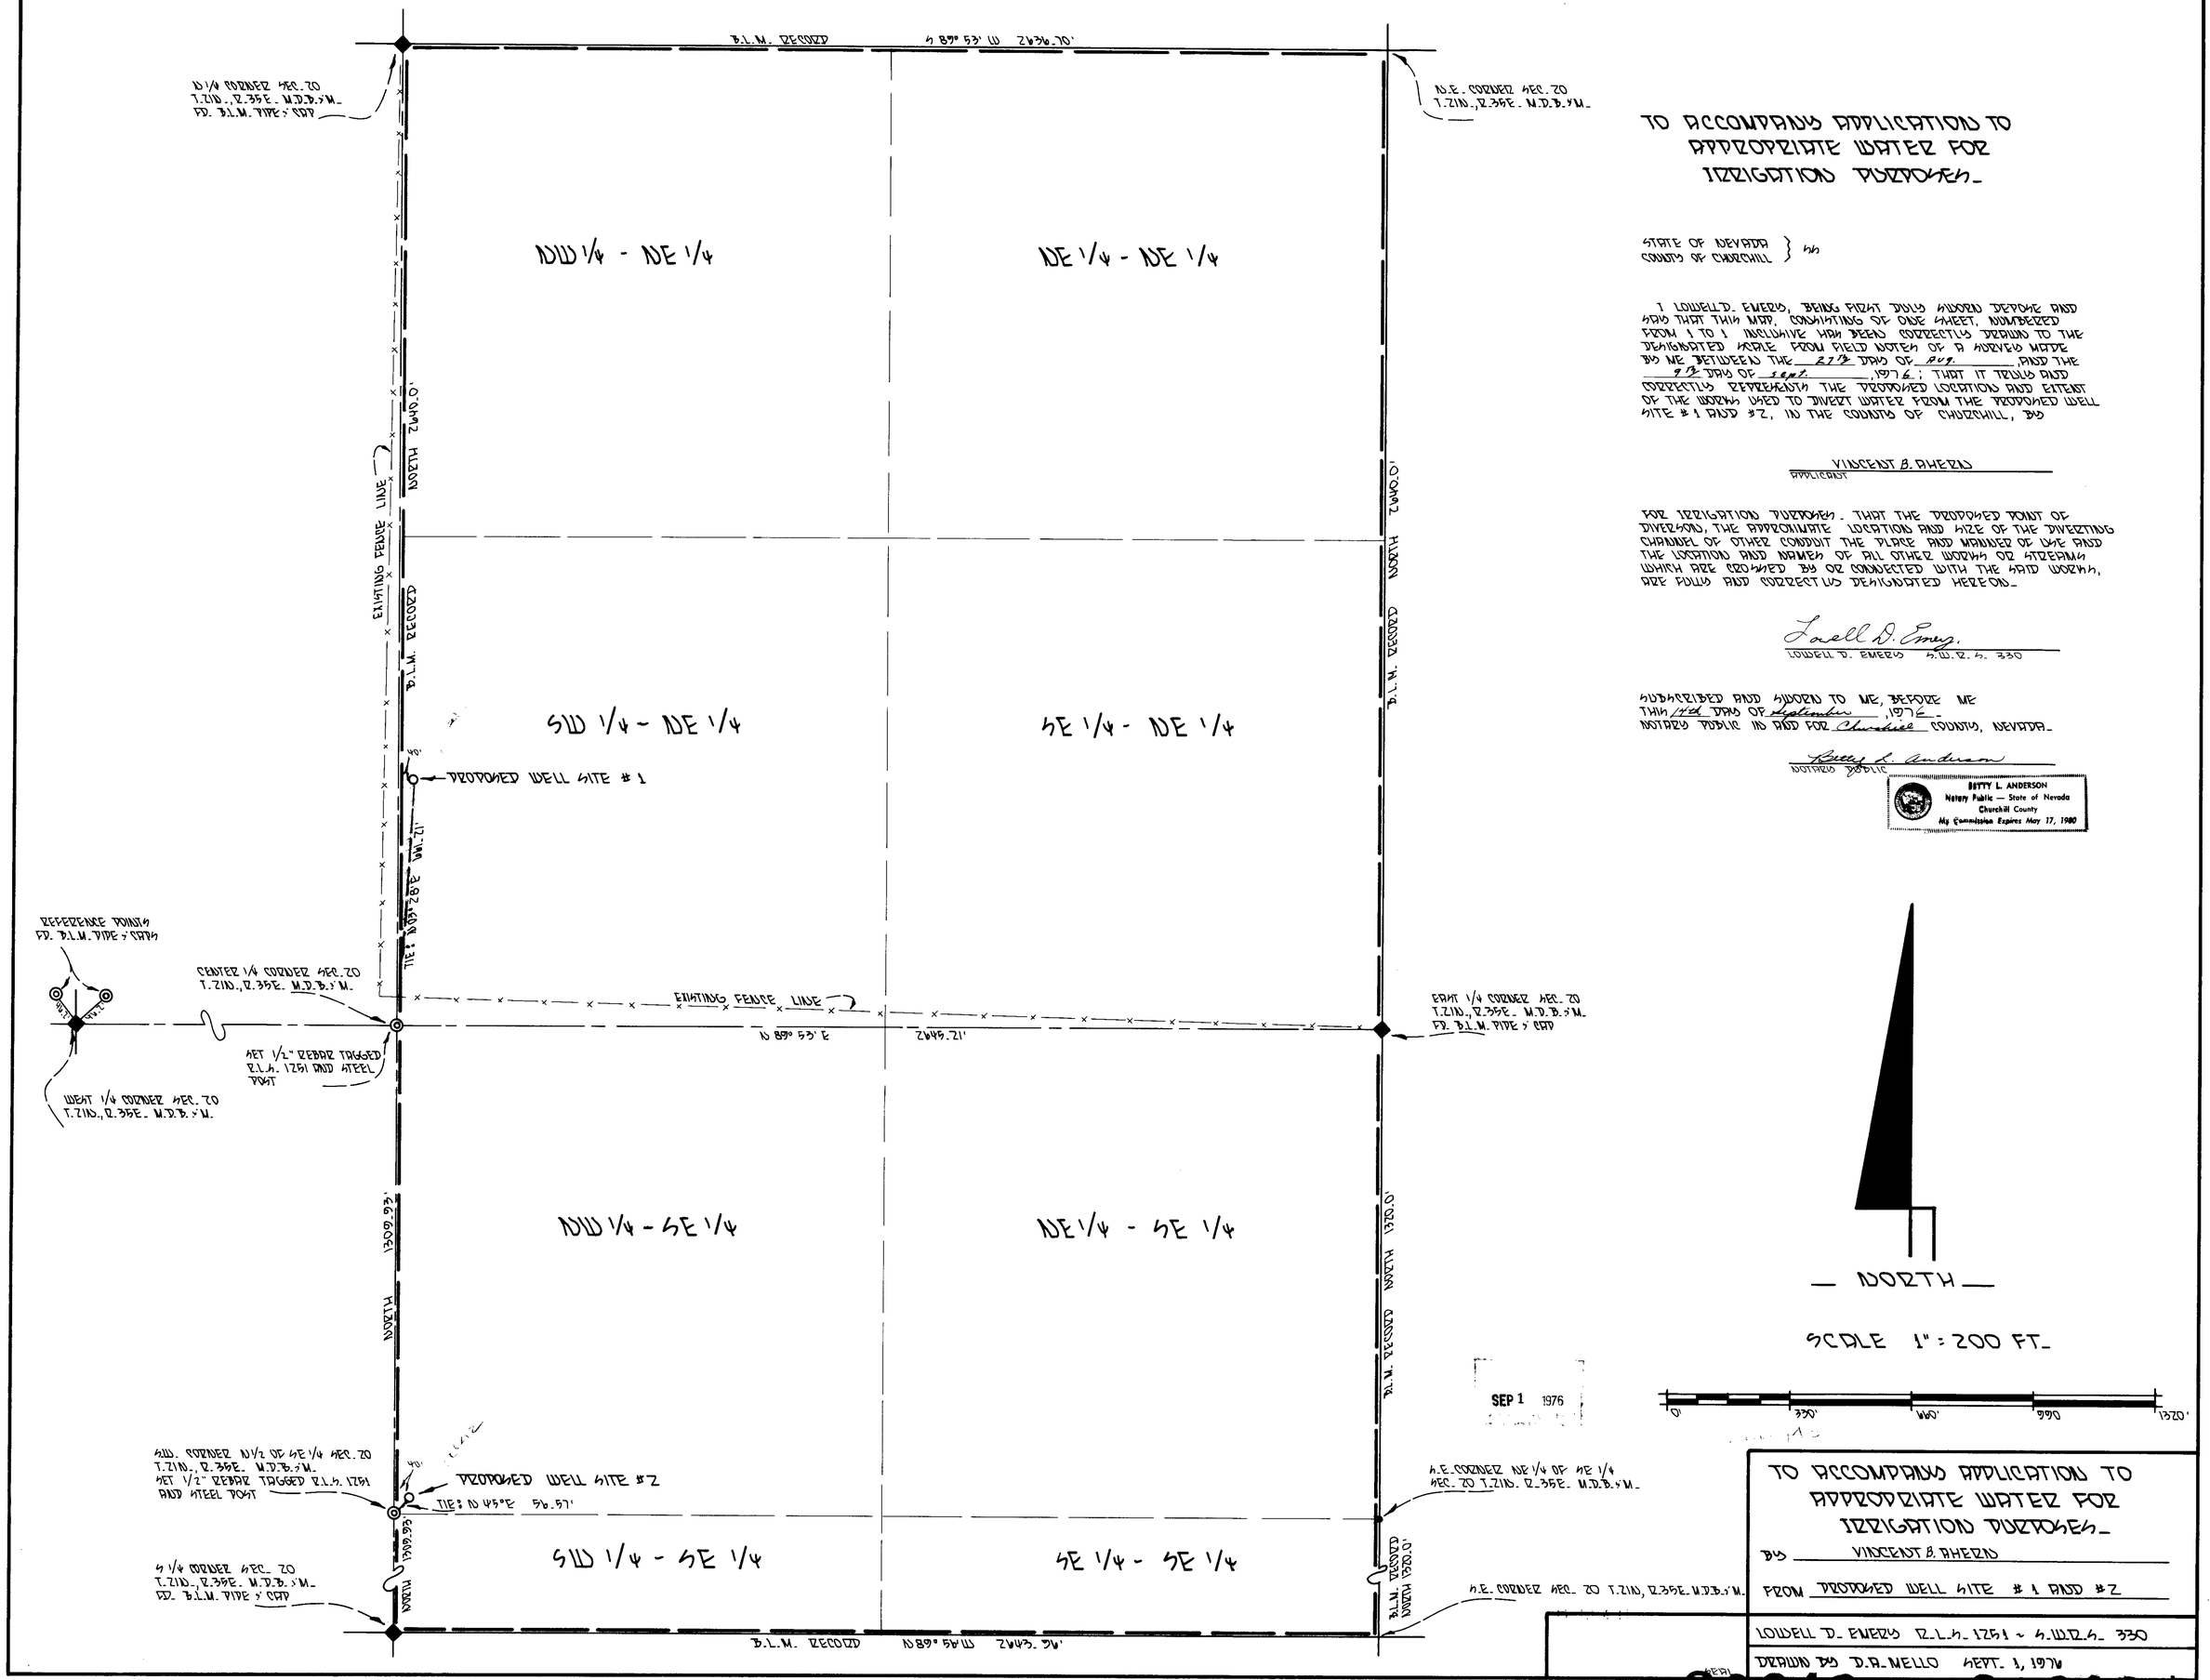

TO ACCOMPANY APPLICATION TO APPROPRIATE WATER FOR IRRIGATION PURPOSES.

STATE OF NEVADA
COUNTY OF CHURCHILL } ss

I LOWELL D. EWERS, BEING FIRST DULY SWORN DEPOSE AND SAY THAT THIS MAP, CONSISTING OF ONE SHEET, NUMBERED FROM 1 TO 1 INCLUSIVE HAS BEEN CORRECTLY DRAWN TO THE DESIGNATED SCALE FROM FIELD NOTES OF A SURVEY MADE BY ME BETWEEN THE 27th DAY OF Aug., AND THE 4th DAY OF Sept., 1976; THAT IT TRULY AND CORRECTLY REPRESENTS THE PROPOSED LOCATIONS AND EXTENT OF THE WORKS USED TO DIVERT WATER FROM THE PROPOSED WELL SITE # 1 AND #2, IN THE COUNTY OF CHURCHILL, BY

VINCENT B. AHERN
APPLICANT

FOR IRRIGATION PURPOSES. THAT THE PROPOSED POINT OF DIVERSION, THE APPROXIMATE LOCATION AND SIZE OF THE DIVERTING CHANNEL OR OTHER CONDUIT THE PLACE AND MANNER OF USE AND THE LOCATION AND NAMES OF ALL OTHER WORKS OR STREAMS WHICH ARE CROSSED BY OR CONNECTED WITH THE SAID WORKS, ARE FULLY AND CORRECTLY DESIGNATED HEREON.

Lowell D. Ewers.
LOWELL D. EWERS R.L.S. 330

SUBSCRIBED AND SWORN TO ME, BEFORE ME THIS 14th DAY OF September, 1976.
NOTARY PUBLIC IN AND FOR Churchill COUNTY, NEVADA.

Betty L. Anderson
NOTARY PUBLIC

BETTY L. ANDERSON
Notary Public — State of Nevada
Churchill County
My Commission Expires May 17, 1980

SEP 1 1976

TO ACCOMPANY APPLICATION TO APPROPRIATE WATER FOR IRRIGATION PURPOSES.

BY VINCENT B. AHERN

FROM PROPOSED WELL SITE # 1 AND #2

LOWELL D. EWERS R.L.S. 1251 ~ S.W.R.S. 330

DRAWN BY D.A. MELLO SEPT. 1, 1976

30643 30642