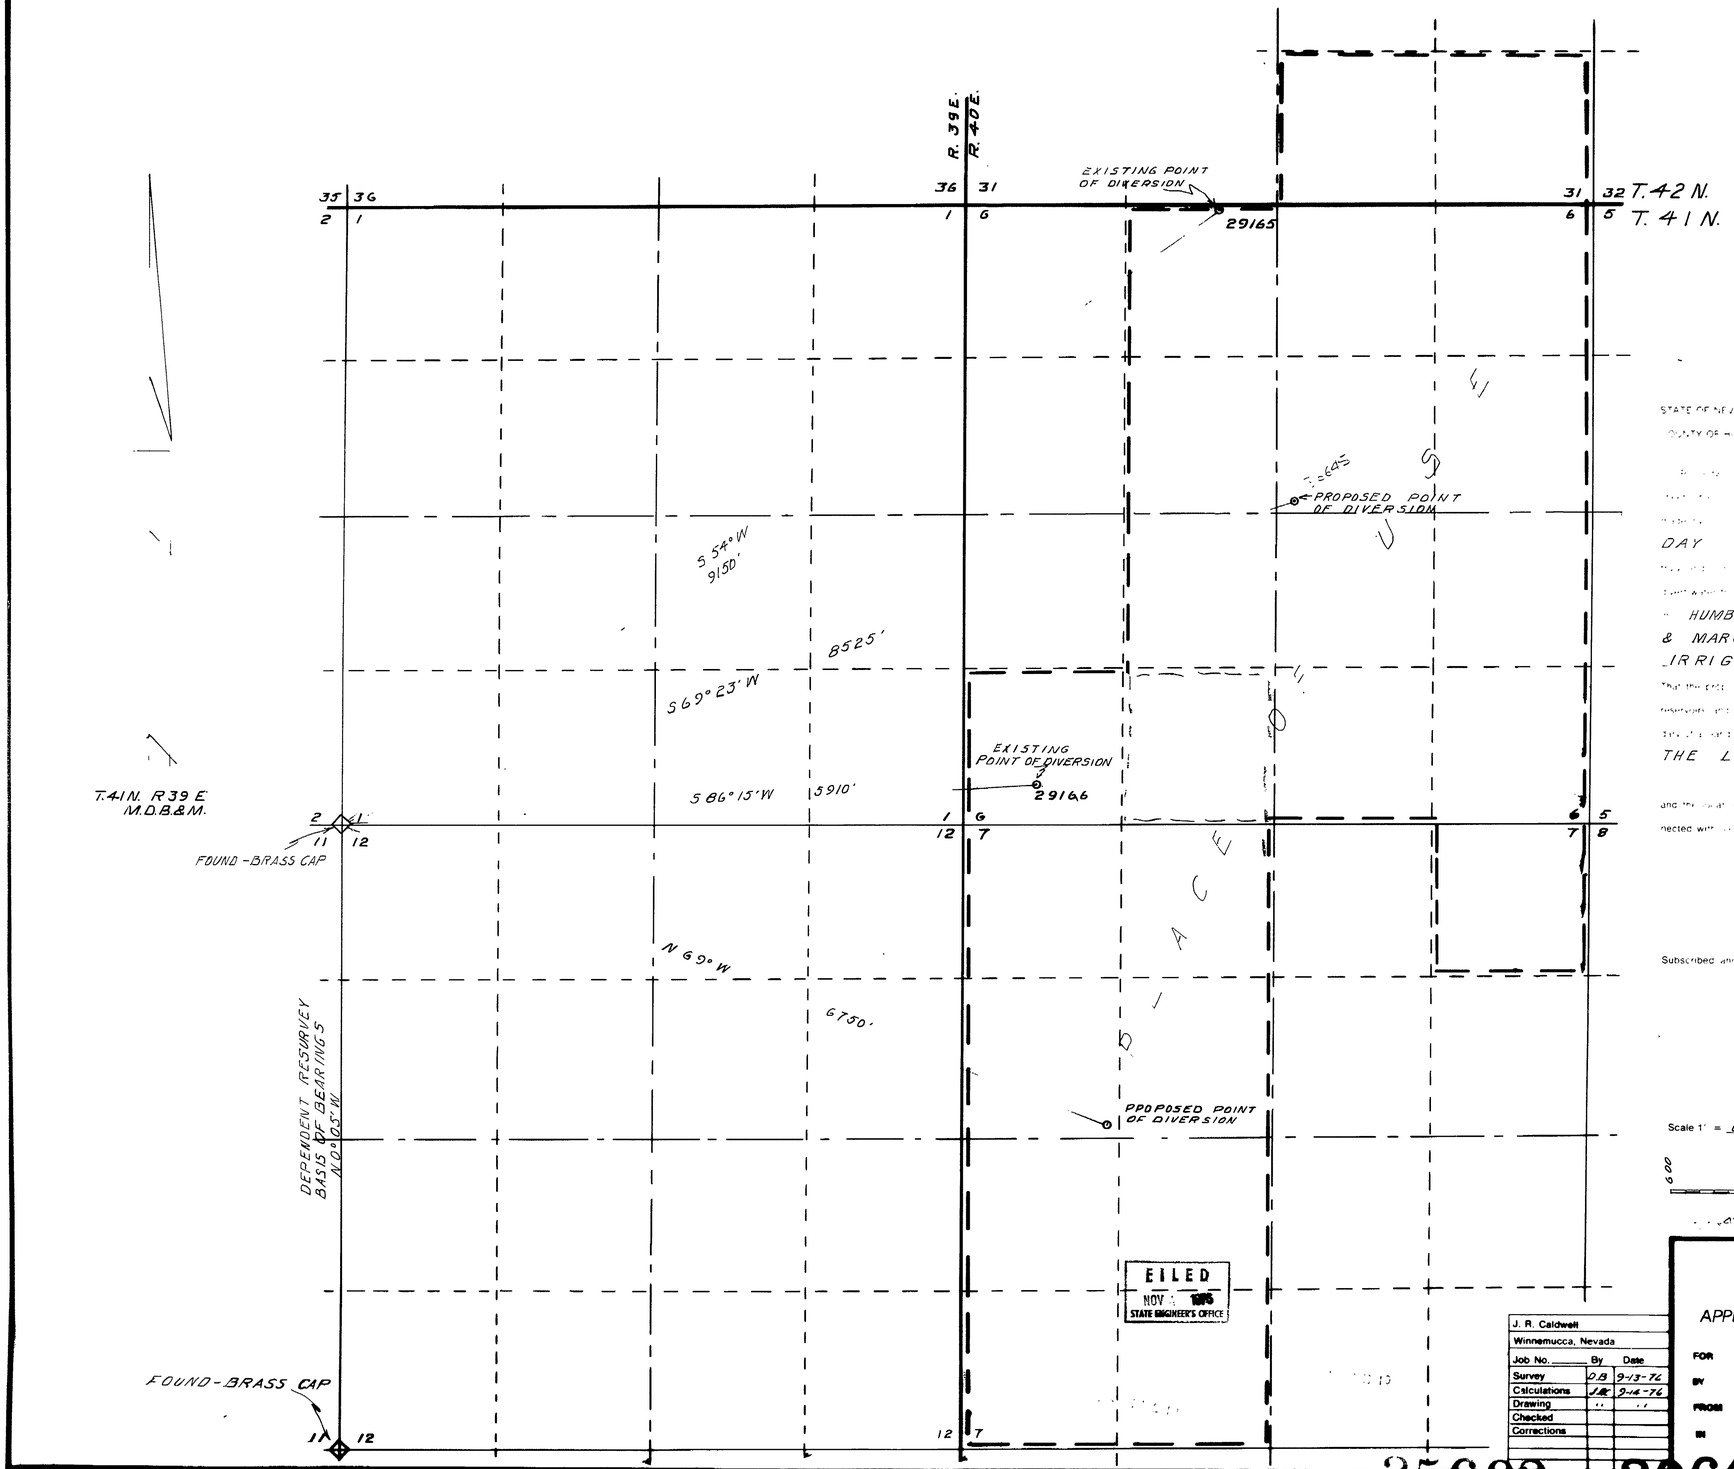

STATE OF NEVADA
COUNTY OF HUMBOLDT } SS

ON THE 13TH
DAY OF SEPTEMBER 1976

UNDERGROUND
HUMBOLDT DUANE E.
& MARGIE J. BOGGIO
IRRIGATION & DOMESTIC

SHOWING BY 40-ACRE SUBDIVISIONS
THE LANDS PROPOSED TO BE IRRIGATED

J. R. CALDWELL
REGISTERED LAND SURVEYOR
NEVADA

Subscribed and sworn to before me this 15 day of September 1976

DEPUTY Humboldt County Recorder

Scale 1" = 600'

600 0 600 1200 1800 2400

J. R. Caldwell		
Winnemucca, Nevada		
Job No.	By	Date
Survey	DB	9-13-76
Calculations	JR	9-14-76
Drawing	"	"
Checked		
Corrections		

MAP TO ACCOMPANY

APPLICATION TO CHANGE THE POINT OF DIVERSION

FOR IRRIGATION & DOMESTIC

BY DUANE E. & MARGIE J. BOGGIO

FROM UNDERGROUND

IN HUMBOLDT COUNTY, NEVADA

35693 30646 30645