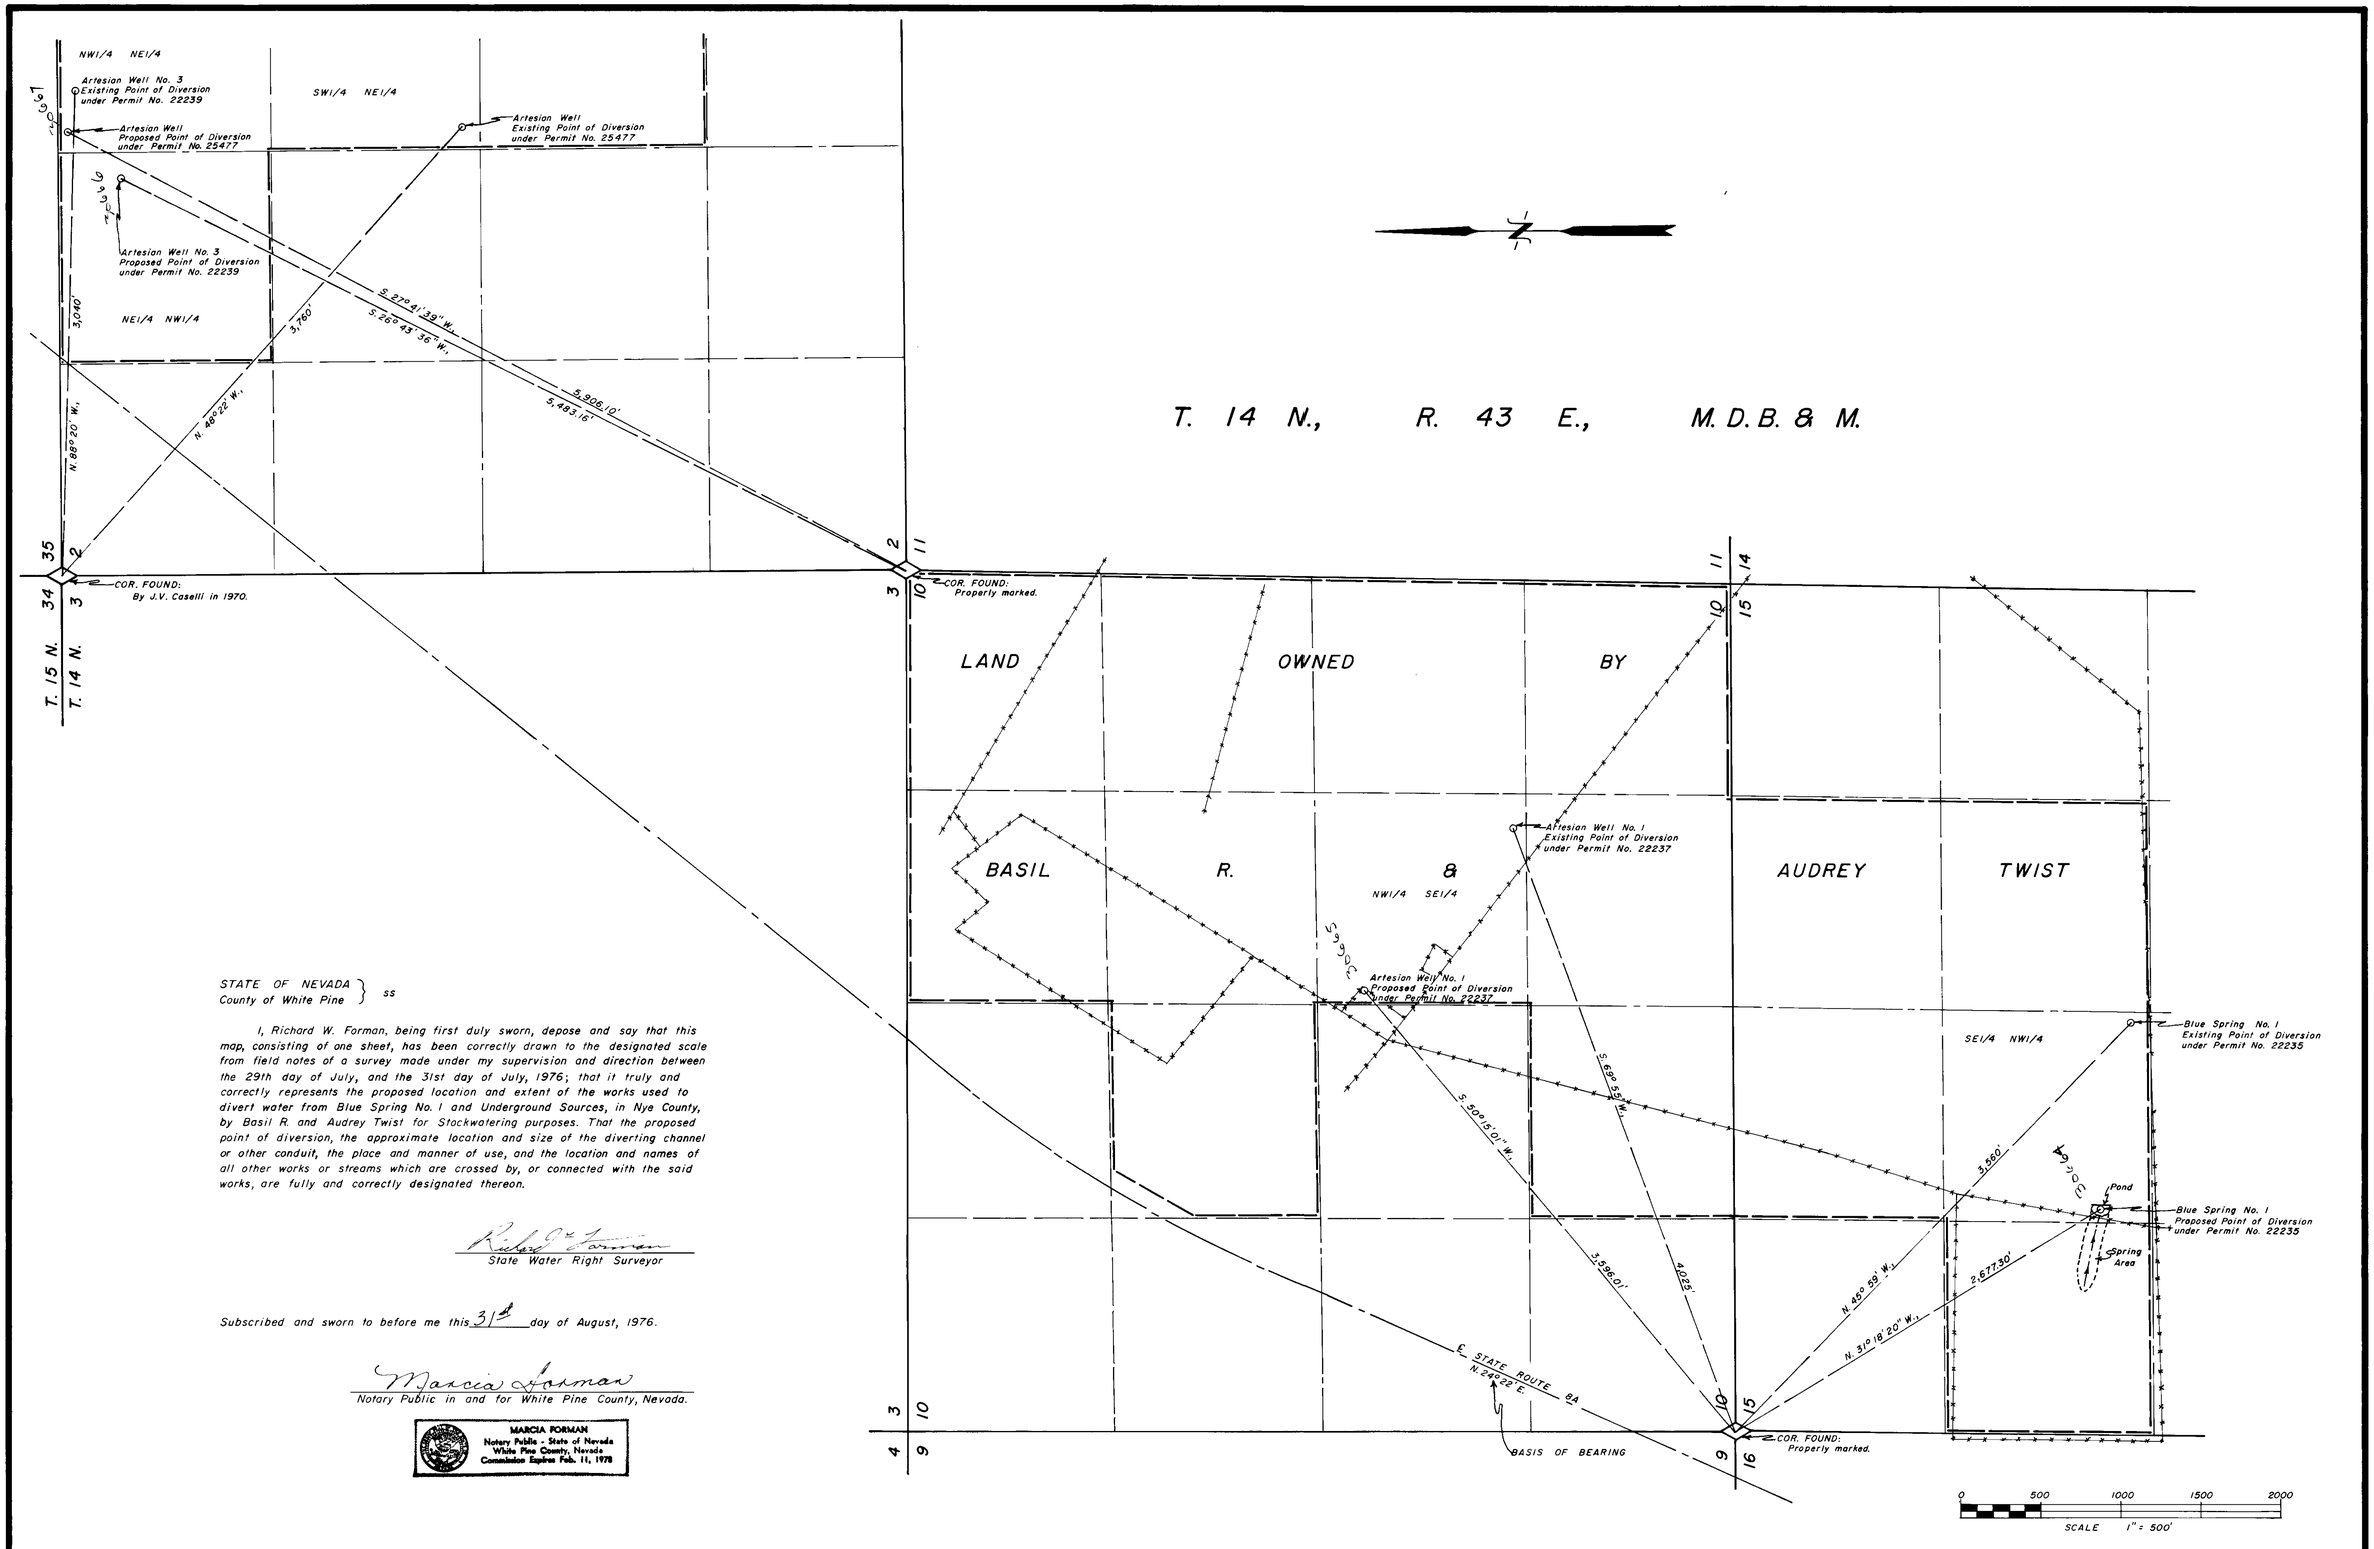

STATE OF NEVADA }
County of White Pine } ss

I, Richard W. Forman, being first duly sworn, depose and say that this map, consisting of one sheet, has been correctly drawn to the designated scale from field notes of a survey made under my supervision and direction between the 29th day of July, and the 31st day of July, 1976; that it truly and correctly represents the proposed location and extent of the works used to divert water from Blue Spring No. 1 and Underground Sources, in Nye County, by Basil R. and Audrey Twist for Stockwatering purposes. That the proposed point of diversion, the approximate location and size of the diverting channel or other conduit, the place and manner of use, and the location and names of all other works or streams which are crossed by, or connected with the said works, are fully and correctly designated thereon.

Richard W. Forman
State Water Right Surveyor

Subscribed and sworn to before me this 31st day of August, 1976.

Marcia Forman
Notary Public in and for White Pine County, Nevada.

MARCIA FORMAN
Notary Public - State of Nevada
White Pine County, Nevada
Commission Expires Feb. 11, 1978

30664 0.14 ISSUED 1-16-78
30665 CERTIFICATE No. 9699 ISSUED 1-13-82
30666 CERTIFICATE No. 9700 ISSUED 1-13-82
30667 CERTIFICATE No. 9701 ISSUED 1-13-82

1976

MAP TO ACCOMPANY APPLICATION TO CHANGE THE POINT OF DIVERSION UNDER PERMIT Nos. 22235, 22237, 22239 & 25477
30664 30665 30666 30667

FOR STOCKWATERING

BY BASIL R. & AUDREY TWIST

FROM BLUE SPRING No. 1 & UNDERGROUND SOURCES

SURVEYED & MAPPED BY
BOUNDY & FORMAN, INC.
ELY, NEVADA
AUGUST, 1976

30667 30666 30665 30664