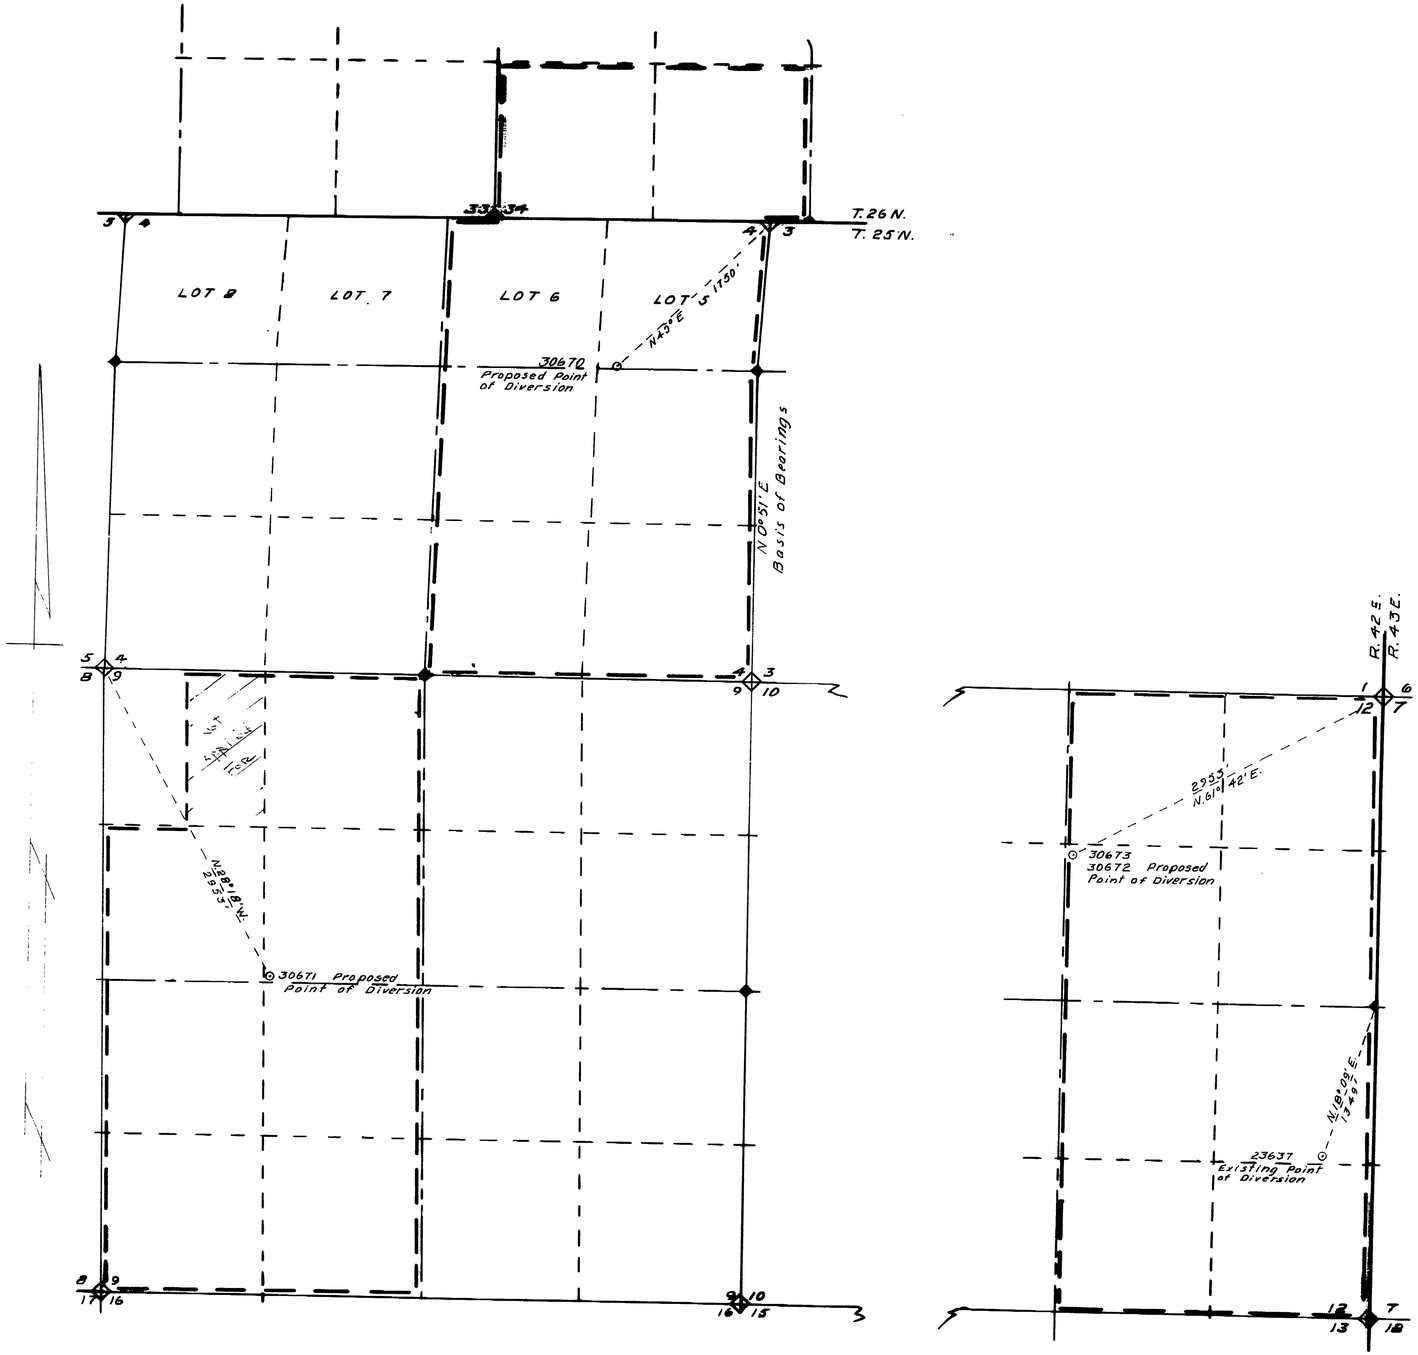

STATE OF NEVADA
COUNTY OF HUMBOLDT } S.S.

[illegible] being first duly sworn [illegible] say that [illegible] correctly drawn [illegible] surveys [illegible] under my [illegible] direction ON THE 8TH DAY OF OCTOBER, 1976 that it [illegible] represents [illegible] location [illegible] works used [illegible] UNDERGROUND [illegible] LANDER [illegible] ALTAMIRA FARMS IRRIGATION & DOMESTIC [illegible] proposed point of diversion [illegible] channel [illegible] basins [illegible] lands SHOWING BY 40-ACRE SUB-DIVISIONS THE LANDS TO BE IRRIGATED [illegible] and names of [illegible] streams which are crossed by or [illegible] works are fully [illegible] designated thereon.

[signature]
State Water Right Surveyor [illegible]

Subscribed and sworn to before me this 26 day of October 1976

[signature]
Humboldt County Recorder

Scale 1" = 600

600 0 600 1200 1800 2400

30670

J. R. Caldwell		
Winnemucca Nevada		
Job No.	By	Date
Survey	J.R.C.	10/8/76
Calculations	"	10/25/76
Drawing	"	"
Checked		
Corrections		

FILED
OCT 28 1976
STATE ENGINEER'S OFFICE

MAP TO ACCOMPANY

APPLICATION TO CHANGE THE POINT OF DIVERSION & PLACE OF USE & APPROPRIATE WATER

FOR IRRIGATION & DOMESTIC

BY ALTAMIRA FARMS

FROM UNDERGROUND

IN LANDER COUNTY, NEVADA

30673 30672 30671 30670