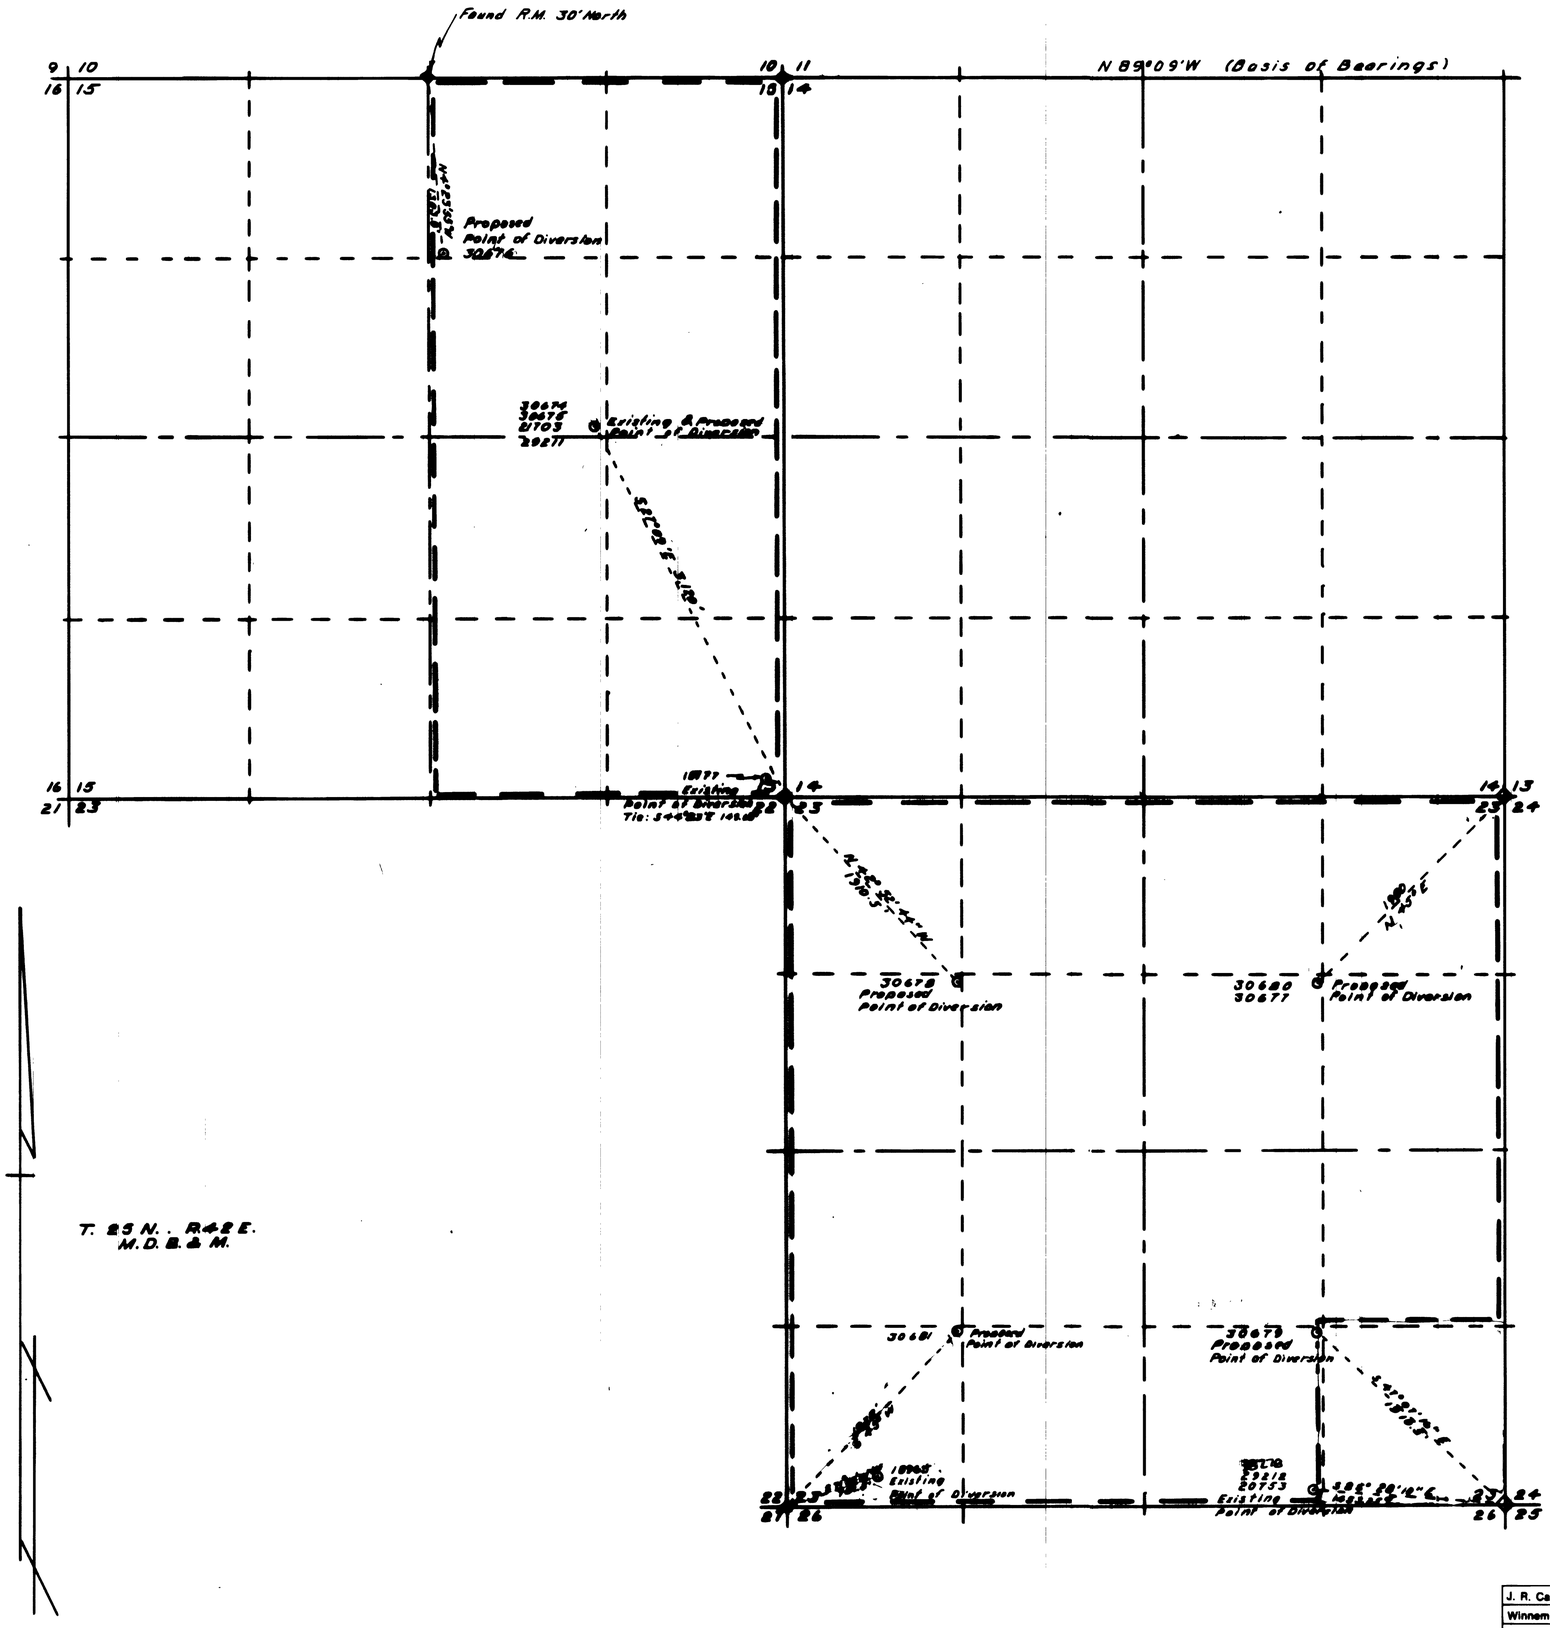

STATE OF NEVADA
COUNTY OF HUMBOLDT } SS

I, J. R. Caldwell, being first duly sworn, depose and say that this map, consisting of ____ sheets, has been correctly drawn to the designated scale from field notes of a survey made by me, (or under my supervision and direction), ON THE 8TH DAY OF OCTOBER, 1976, that it truly and correctly represents the proposed location and extent of the works used to divert water from UNDERGROUND in LANDER County, by ALTAMIRA FARMS for IRRIGATION & DOMESTIC.

That the proposed point of diversion, the location and size of the diverting channel, all reservoirs and basins, location and description of all measuring devices, and the boundary of all lands SHOWING 40-ACRE SUB-DIVISIONS THE LANDS TO BE IRRIGATED

and the location and names of all other works or streams which are crossed by or connected with said works are fully and correctly designated thereon.

State Water Right Surveyor No. ____

J. R. CALDWELL
REGISTERED AND SURVEYOR STATE OF NEVADA
No. 626

Subscribed and sworn to before me this 26th day of October 1976

Humboldt County Recorder

COUNTY RECORDER
GLADYS AUL
HUMBOLDT COUNTY, NEVADA

Scale 1" = 600

600 0 600 1200 1800 2400

FILED
OCT 28 1976
STATE ENGINEER'S OFFICE

J. R. Caldwell		
Winnemucca, Nevada		
Job No. 76068	By	Date
Survey	J.R.C	10/8/76
Calculations	"	10/26/76
Drawing	"	"
Checked		
Corrections		

MAP TO ACCOMPANY

APPLICATION TO CHANGE THE POINT OF DIVERSION & PLACE OF USE & APPROPRIATE WATER

FOR IRRIGATION & DOMESTIC

BY ALTAMIRA FARMS

FROM UNDERGROUND

IN LANDER COUNTY, NEVADA

38278

30681 30680 30679 30678 30677 30676 30675 30674