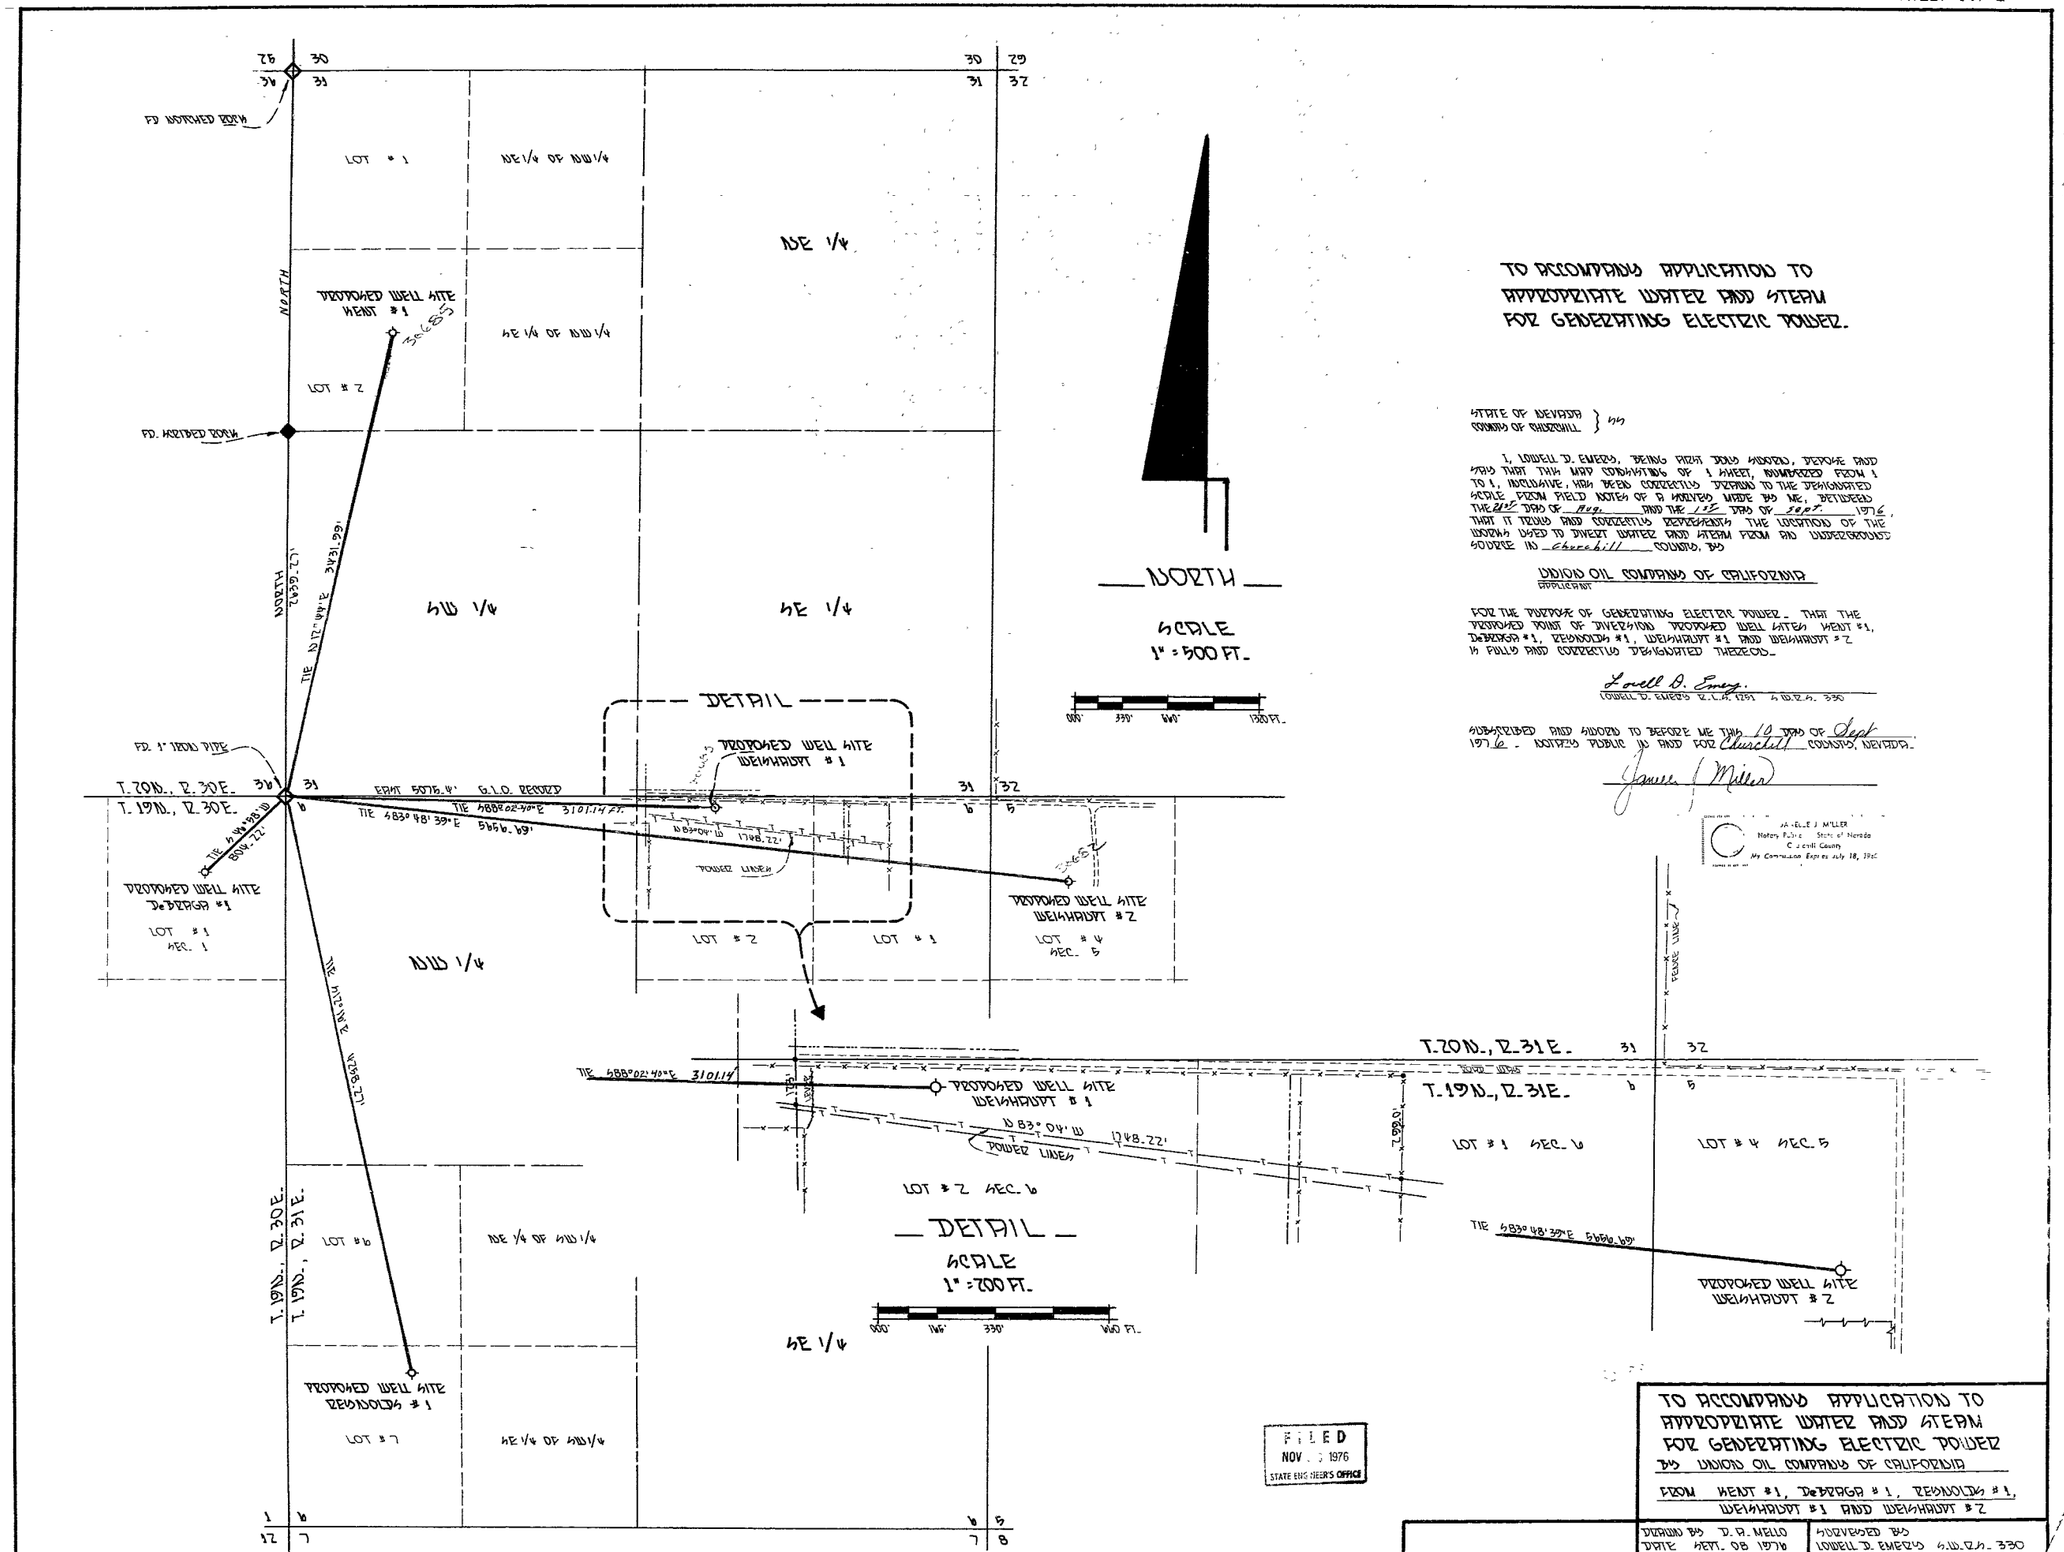

TO ACCOMPANY APPLICATION TO APPROPRIATE WATER AND STEAM FOR GENERATING ELECTRIC POWER.

STATE OF NEVADA
COUNTY OF CHURCHILL } ss

I, LOWELL D. EMERY, BEING FIRST DULY SWORN, DEPOSE AND SAY THAT THIS MAP CONSISTING OF 1 SHEET, NUMBERED FROM 1 TO 1, INCLUSIVE, HAS BEEN CORRECTLY DRAWN TO THE DESIGNATED SCALE FROM FIELD NOTES OF A SURVEY MADE BY ME, DETAILED THE 21st DAY OF Aug. AND THE 15 DAY OF Sept. 1976, THAT IT TRULY AND CORRECTLY REPRESENTS THE LOCATION OF THE WORKS USED TO DIVERT WATER AND STEAM FROM AND UNDERGROUND SOURCE IN Churchill COUNTY, NV

UNION OIL COMPANY OF CALIFORNIA
APPLICANT

FOR THE PURPOSE OF GENERATING ELECTRIC POWER. THAT THE PROPOSED POINT OF DIVERSION PROPOSED WELL SITES HEART #1, DEBERGA #1, REYNOLDS #1, WEINHARDT #1 AND WEINHARDT #2 IN FULL AND CORRECTLY DESIGNATED THEREON.

Lowell D. Emery.
LOWELL D. EMERY R.L.S. 1351 S.W.E.A. 330

SUBSCRIBED AND SWORN TO BEFORE ME THIS 10 DAY OF Sept 1976. NOTARY PUBLIC IN AND FOR Churchill COUNTY, NEVADA.

James C. Miller

JAMES J. MILLER
Notary Public State of Nevada
Churchill County
My Commission Expires July 18, 1980

FILED
NOV 3 1976
STATE ENGINEER'S OFFICE

TO ACCOMPANY APPLICATION TO APPROPRIATE WATER AND STEAM FOR GENERATING ELECTRIC POWER BY UNION OIL COMPANY OF CALIFORNIA

FROM HEART #1, DEBERGA #1, REYNOLDS #1, WEINHARDT #1 AND WEINHARDT #2

DRAWN BY D. R. WELLS	SURVEYED BY
DATE SEPT. 08 1976	LOWELL D. EMERY S.W.E.A. 330
SCALE 1" = 500 FT.	P.O. BOX 84
	FALLON, NEVADA 89406

30685 30684 30683 30682

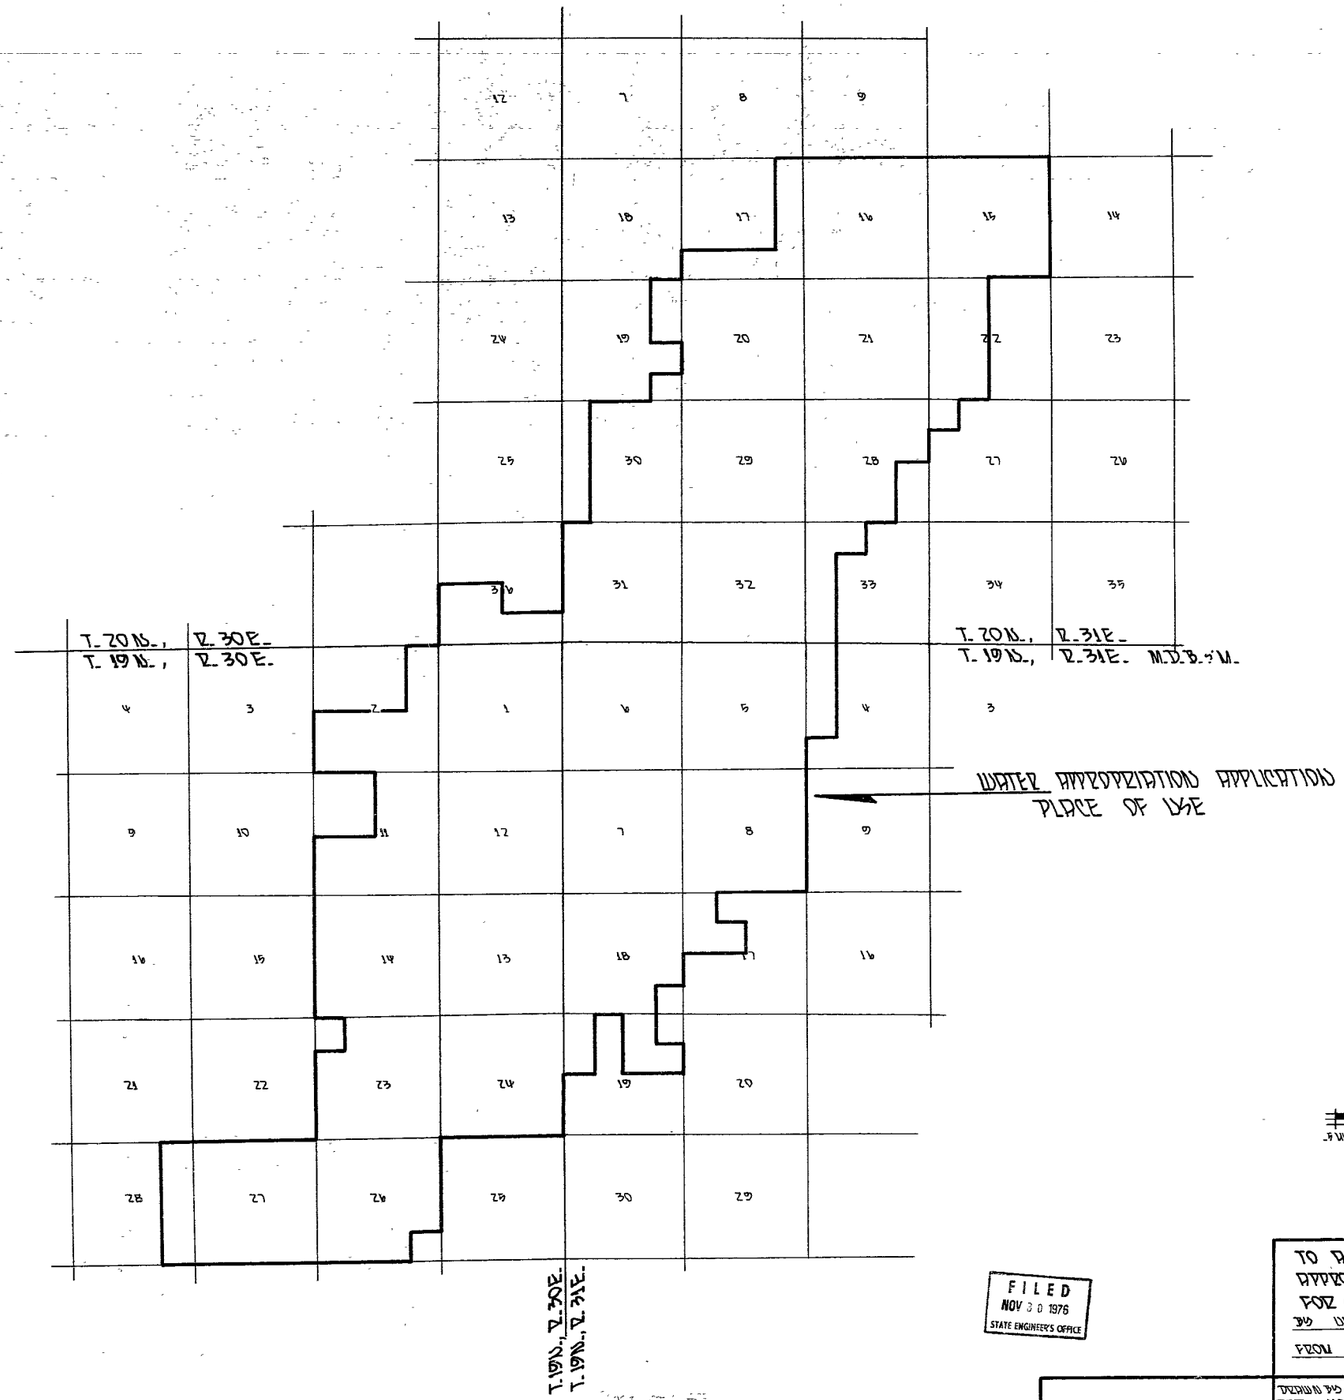

NORTH

SCALE 1" = 3000 FT

4 MILES 0 1 2 MILES

FILED
NOV 30 1976
STATE ENGINEER'S OFFICE

TO ACCOMPANY APPLICATION TO APPROPRIATE WATER AND STEAM FOR GENERATING ELECTRIC POWER
BY UNION OIL COMPANY OF CALIFORNIA
FROM WENT #1, DEBRIGH #1, REYNOLDS #1, WEINHAUT #1 AND WEINHAUT #2

DRAWN BY D. R. MELLO	REVIEWED BY
DATE NOV. 23 1976	LOWELL D. EVERS R.W.R.E. 330
SCALE 1" = 3000 FT.	P.O. BOX BW
	FALLON, NEVADA 89406

37607 34848 34812 30685 30684 30683 30682