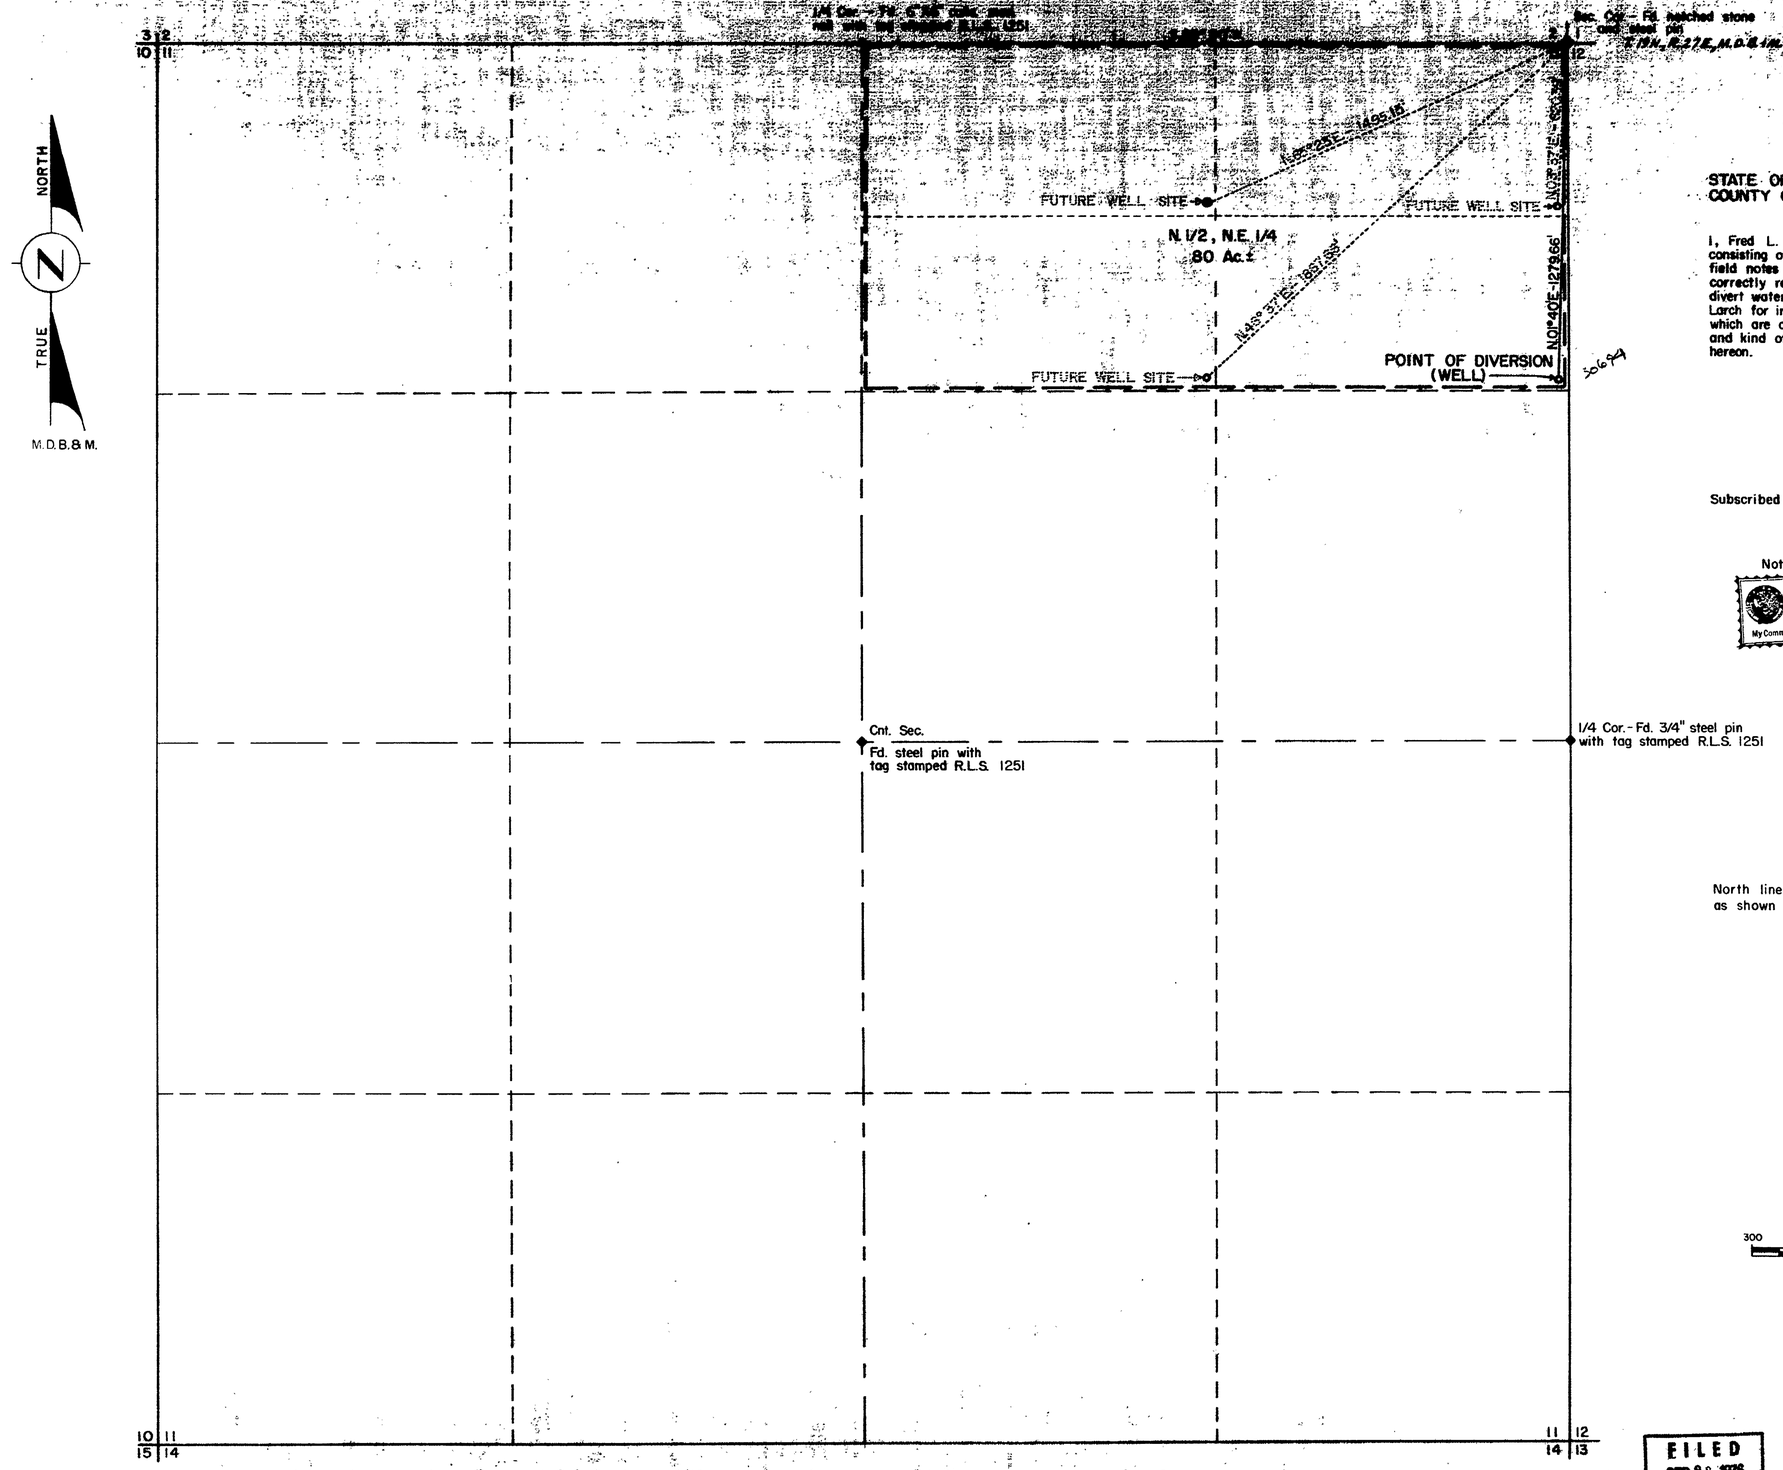

STATE OF NEVADA
COUNTY OF LYON SS:

I, Fred L. Petersen, being first duly sworn, depose and say that this map, consisting of 1 sheet has been correctly drawn to the designated scale from field notes of a survey made by me on August 17, 1976; that it truly and correctly represents the proposed location and extent of the works used to divert water from an underground source in Churchill County, by Carl E. Larch for irrigation and domestic purposes. That all other works or streams which are crossed by or connected with said works, and the boundary, area and kind of culture of lands irrigated, are correctly shown and designated hereon.

Fred L. Petersen
State Water Right Surveyor No. 470
Registered Land Surveyor No. 2371

Subscribed and sworn to before me this 17th day of SEPTEMBER, 1976.

Notary Public in and for WASHOE County, Nevada.
Rueben G. Terry

RUEBEN G. TERRY
NOTARY PUBLIC
STATE OF NEVADA
WASHOE COUNTY
My Commission Expires June 20, 1980

— BASIS OF BEARINGS —

North line of Section 11, T.19N., R.27E., M.D.B.&M. as shown on General Land Office Township Plat.

300 0 660 1320

Scale: 1" = 300'

FILED
SEP 23 1976
STATE ENGINEER'S OFFICE

1976 SEP 23 PM 1 53

30694

MAP
TO ACCOMPANY APPLICATION
TO APPROPRIATE WATER
FOR
IRRIGATION AND DOMESTIC
CARL E. LARCH
FROM AN UNDERGROUND SOURCE

FRED L. PETERSEN, R.L.S. 2371	
STATE WATER RIGHT SURVEYOR NO. 470	September, 1976
ROUTE 1, BOX 138 B	Scale: 1" = 300'
FERNLEY, NEVADA 8940[illegible]	Sheet 1 of 1

30694