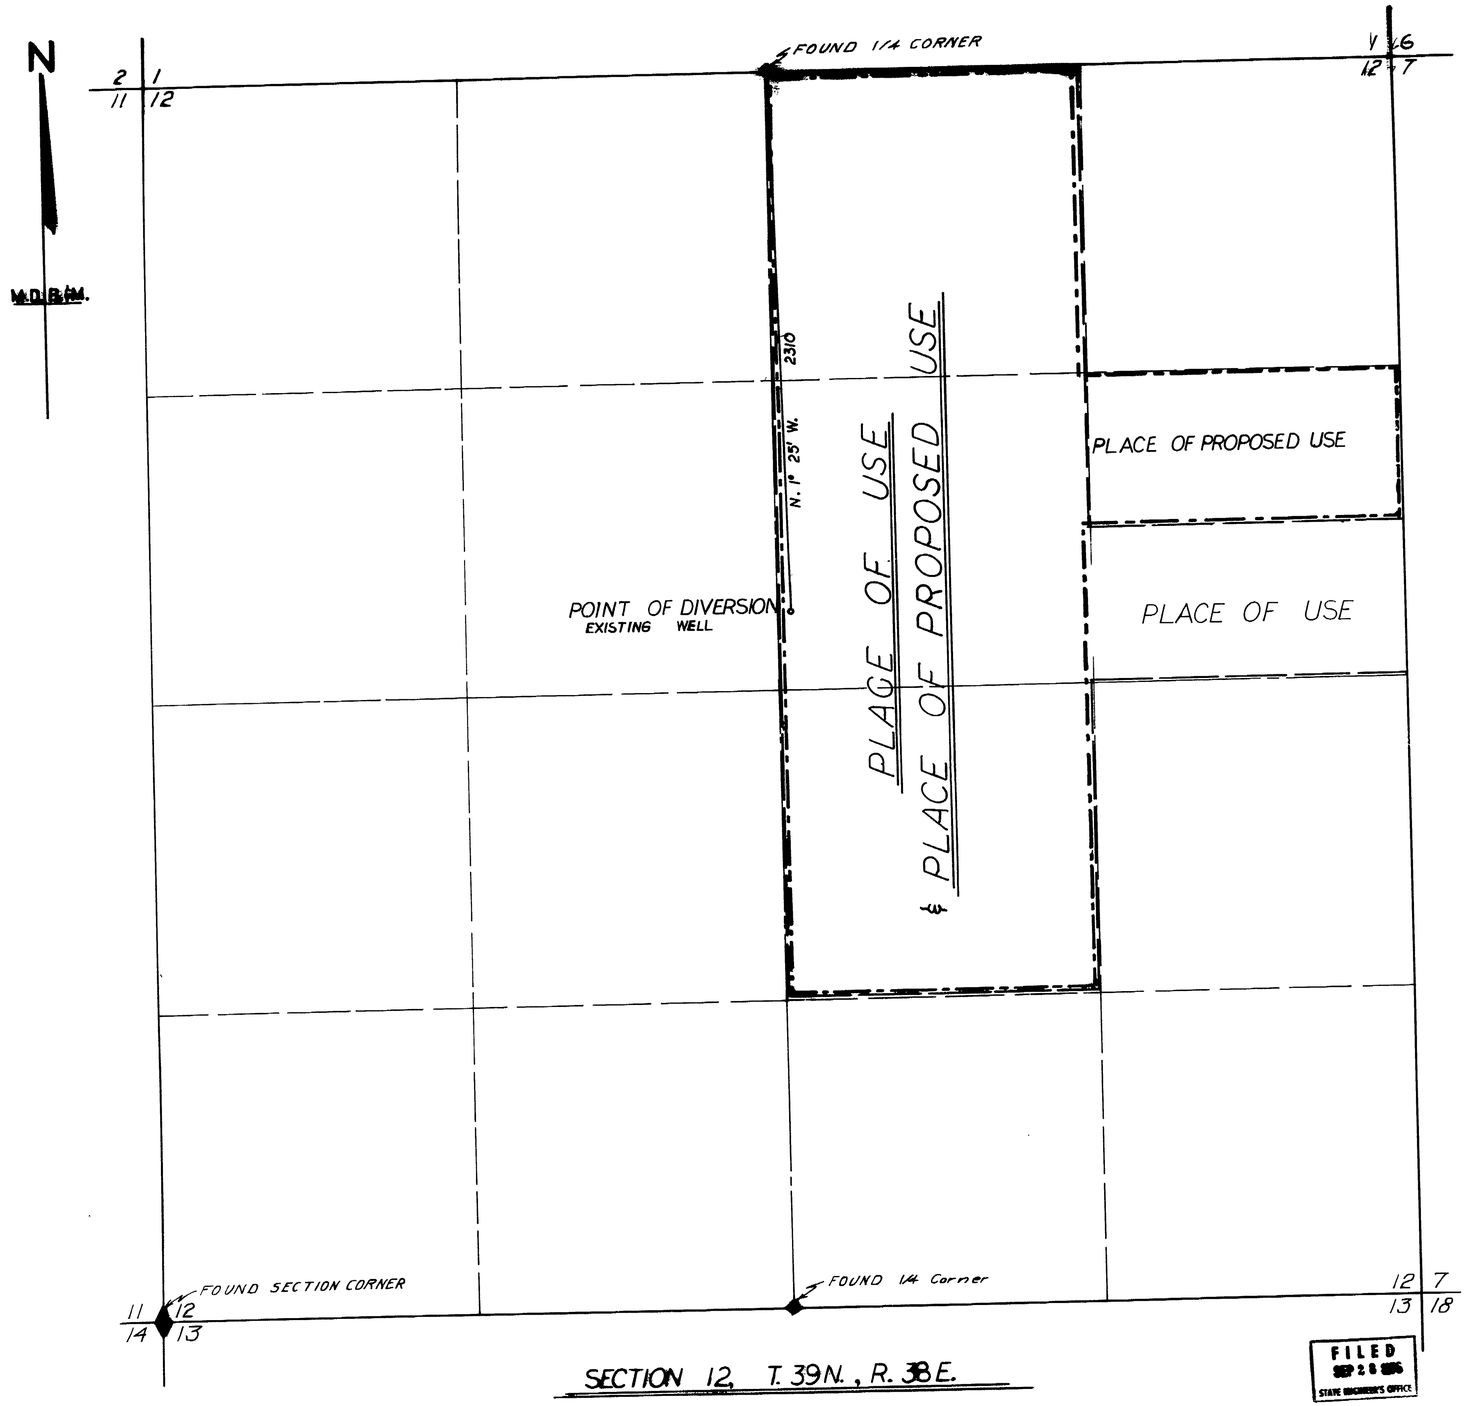

SECTION 12, T. 39N., R. 38E.

STATE OF NEVADA
COUNTY OF HUMBOLDT } S.S.

J. R. Caldwell being first duly sworn depose and say that this map [illegible] sheets has been correctly drawn to the designated scale from [illegible] made by [illegible] under my supervision and direction on the 25th day of June 1976 [illegible] truly and correctly represents the proposed location and extent of the works used to divert water from Underground in Humboldt County by Jack Litster, Victor Brooks, Charles Whitmore, Tim Brooks & Russel Brooks for Irrigation & Domestic.

That the proposed point of diversion the location and size of the [illegible] reservoirs and basins location and description of all measuring devices and the boundary of all lands showing by 40 acre subdivisions the lands to be irriagted

and the location and names of all other works or streams which are crossed by or connected with said works are fully and correctly designated thereon.

J. R. Caldwell
State Water Right Surveyor [illegible]

Subscribed and sworn to before me this 28th day of June 1976

[illegible]

Scale 1" = 300'

300 0 300 600 900 1200

SCALE 1" = 300'

30697

FILED
SEP 28 1976
STATE ENGINEER'S OFFICE

J. R. Caldwell
Winnemucca, Nevada

Job No. 76059	By	Date
Survey	J.R.C.	6/25/75
Calculations		
Drawing	MST	6/28/75
Checked		
Corrections		

1976 JUL 2 PM 2 35

MAP TO ACCOMPANY
APPLICATION TO CHANGE THE PLACE OF USE

FOR IRRIGATION & DOMESTIC
BY JACK LITSTER, VICTOR BROOKS, CHARLES WHITMORE, TIM BROOKS & RUSSEL BROOKS
FROM UNDERGROUND
IN HUMBOLDT COUNTY, NEVADA

30697