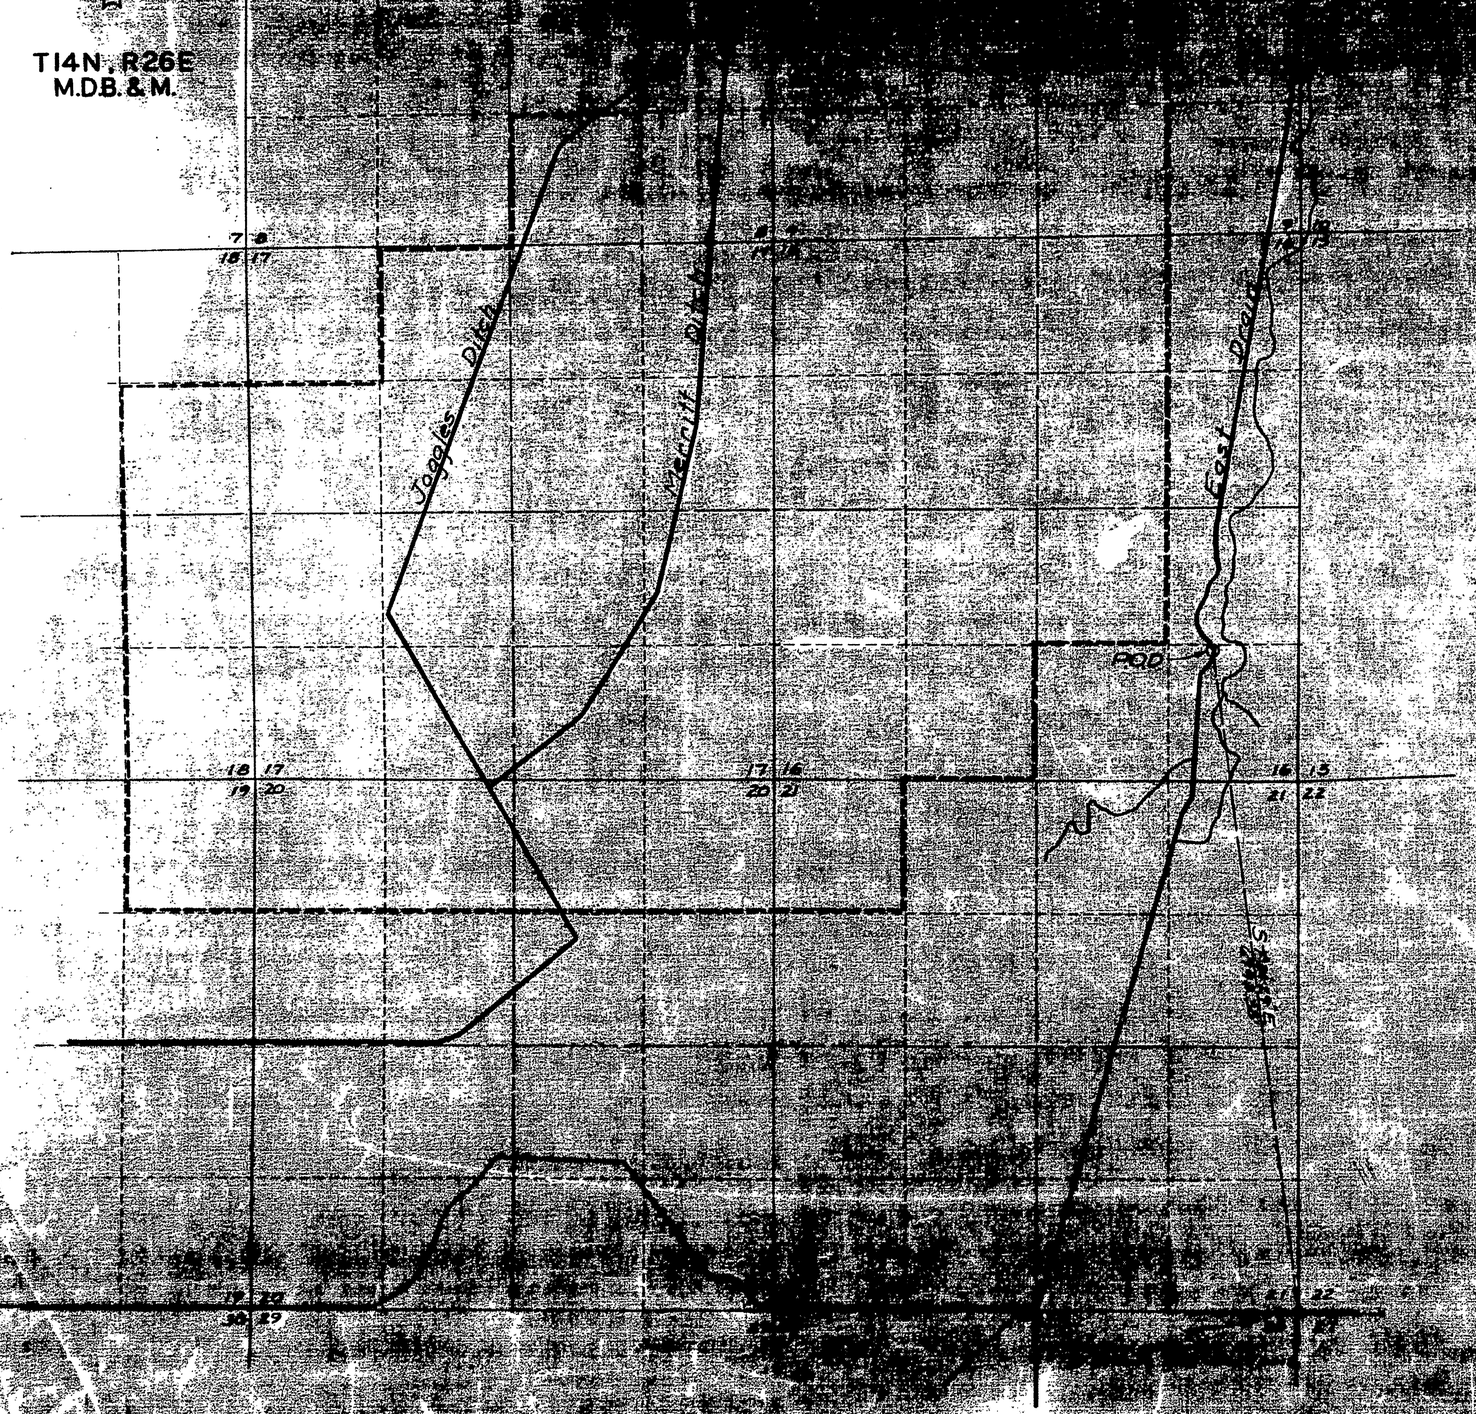

STATE OF NEVADA } SS
COUNTY OF WASHOE }

I, Donald C. Osborne, being first duly sworn, depose and say that this map consisting of one sheet has been correctly drawn to the designated scale from field notes of a survey made by me on August 18th and 20th of 1976, that it truly and correctly represents the proposed location and extent of works used to divert decreed water from East Drain in Lyon County, by the Nevada Department of Fish and Game for irrigation purposes. That the proposed additional point of diversion, the approximate location and size of the diverting channel, all reservoirs or basins, the location and names of all other works which will cross or connect with the proposed works, and the boundary of all lands, showing by 40 acre subdivisions the areas proposed to be irrigated, are fully and correctly designated thereon.

Donald C. Osborne
Donald C. Osborne
State Water Right Surveyor

Subscribed and sworn to before me
this 25th day of September, 1976.
Notary Public in and for Washoe County, Nevada.

Dorothy P. Reckler

DOROTHY P. RECKLER
Notary Public — State of Nevada
Washoe County
My Commission Expires Feb. 15, 1977

Basis of Bearing:- Solar observation.

800 400 0 800 1600 2400 3200
1" = 800'

30698

MAP TO ACCOMPANY APPLICATION TO PROVIDE AN ADDITIONAL POINT OF DIVERSION OF DECREED WATER FROM EAST DRAIN FOR IRRIGATION PURPOSES BY THE NEVADA DEPT. OF FISH & GAME.

AUGUST 1976 **MA-88**

30698