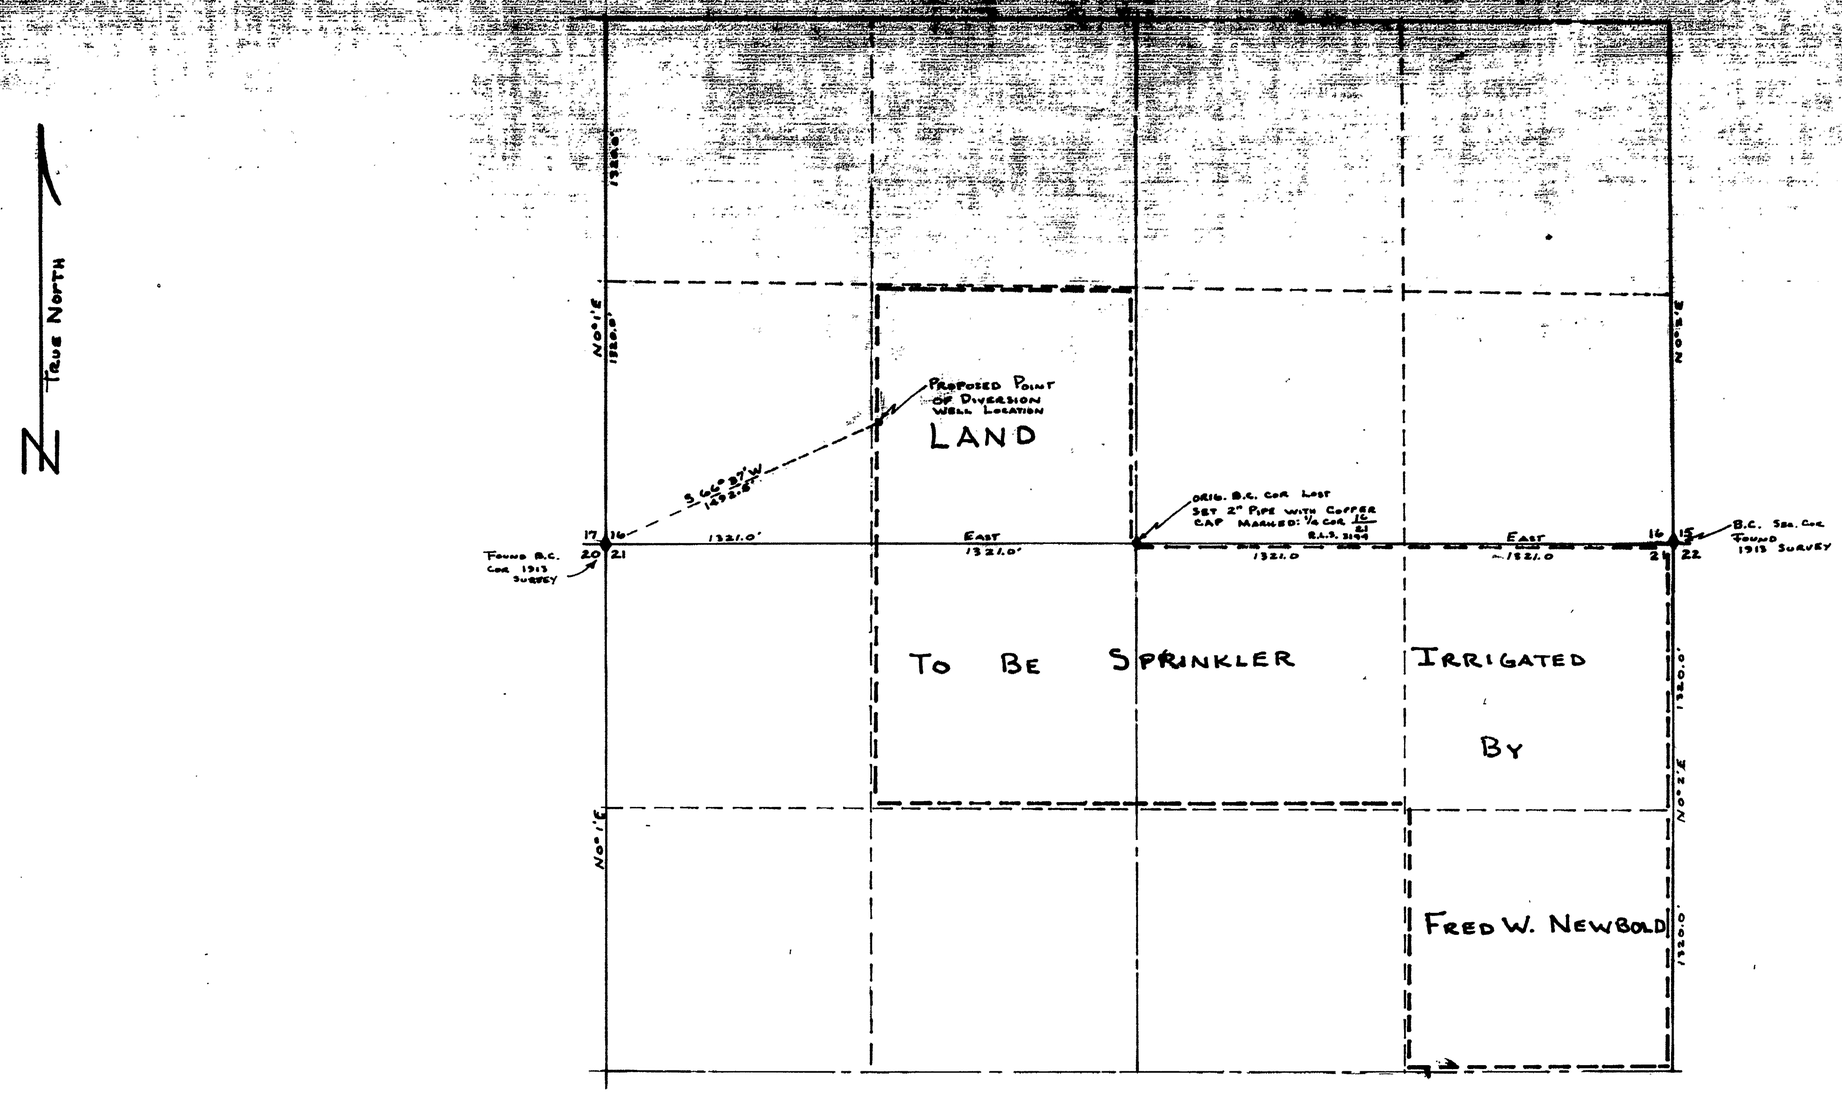

STATE OF NEVADA }ss
County of White Pine

I, Arnold C. Wood, being first duly sworn, depose + say that this map consisting of one sheet, has been correctly drawn to the designated scale from field notes of a survey made by me on the 9th day of December 1973, that it truly + correctly represents the proposed location + extent of the works used to divert water from underground sources, in White Pine Co, by Fred W. Newbold for irrigation + domestic purposes, That the proposed point of diversion, the approximate location + size of the diverting channel, all reservoirs or basins, the location + names of all other works which will cross or connect with the proposed works, and the boundary of all lands, showing by 40-acre subdivisions the areas proposed to be irrigated are fully + correctly designated thereon.

Arnold C. Wood
STATE WATER RIGHT SURVEYOR

Subscribed + sworn to before me this 20TH day of December 1976

Marilyn Chachas
Notary Public in + for White Pine Co.
Nevada, My Commission Expires
May 1980

MARILYN CHACHAS
Notary Public - State of Nevada
White Pine County
Commission expires May 10, 1980

FILED
DEC 21 1976
STATE ENGINEER'S OFFICE

Basis For Bearings: Township Plat Call

0 400' 800' 1200' 1600' 2000'

30724

Map To Accompany Application To Appropriate Water
For: Irrigation + Domestic
By: Fred W. Newbold
From: Underground Sources
Scale: 1" = 400'
Surveyed + Mapped By:
A.C. Wood R.L.S. 3134

30724