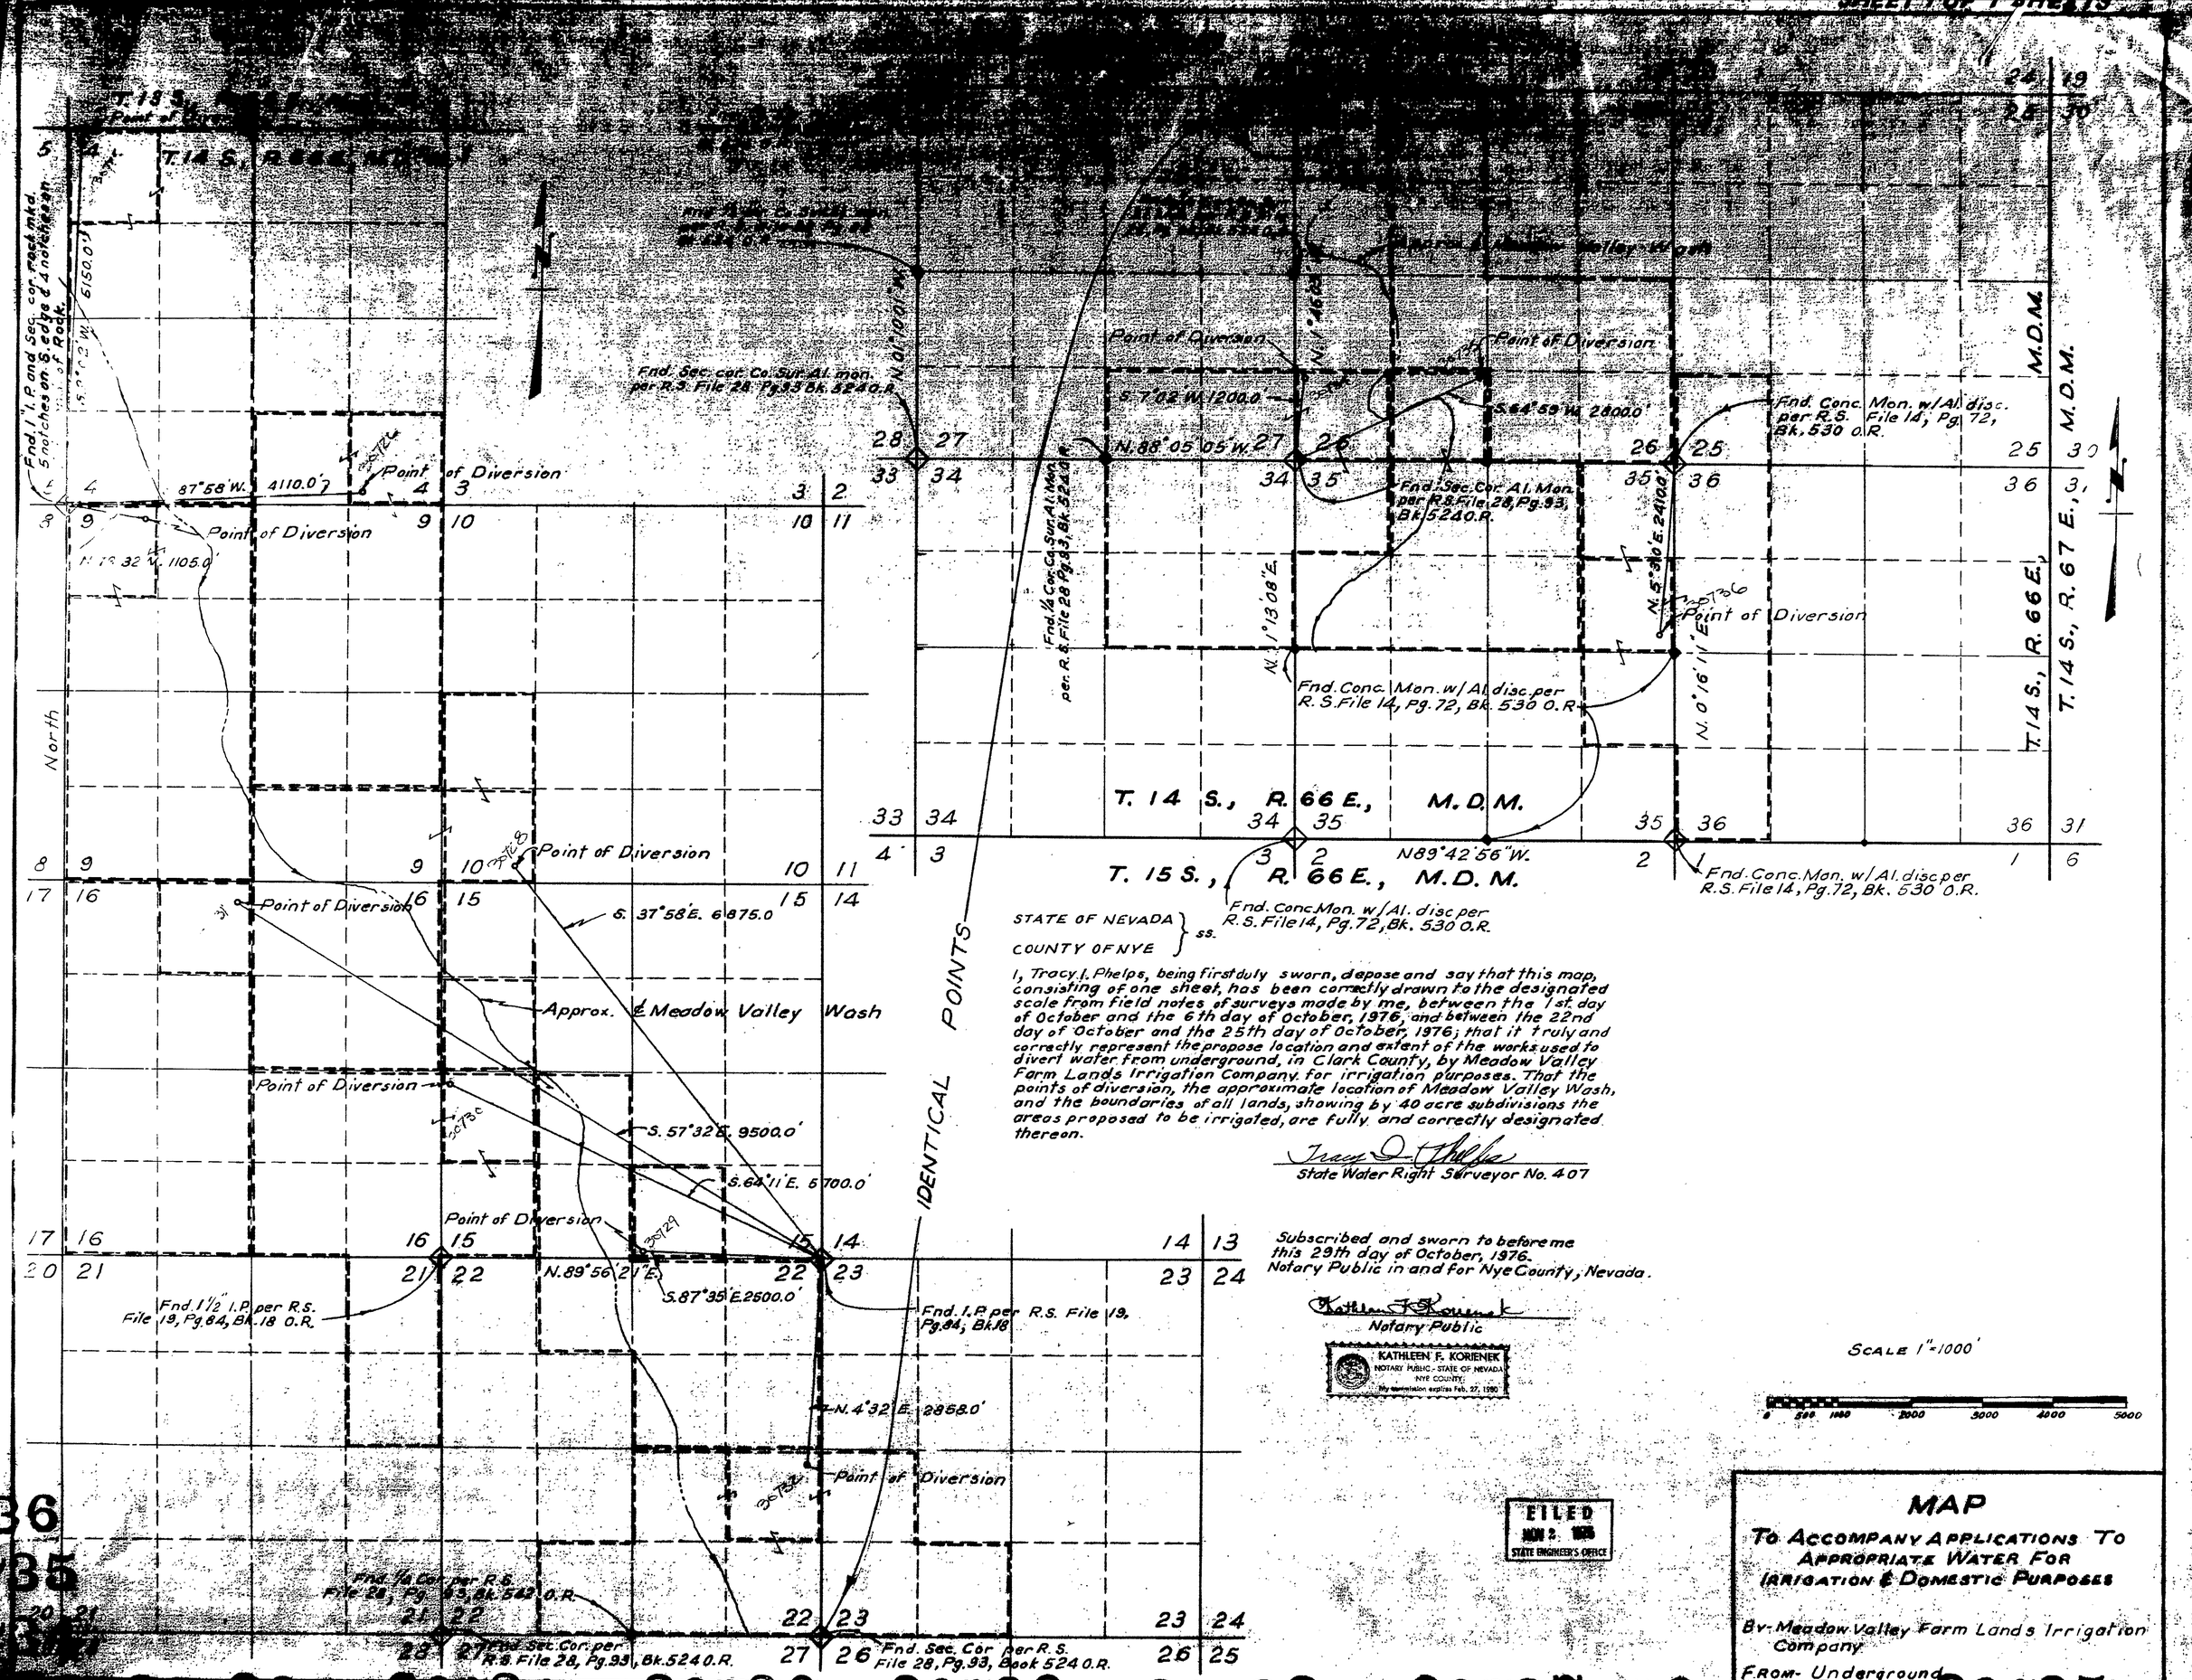

STATE OF NEVADA } ss.
COUNTY OF NYE }

I, Tracy I. Phelps, being first duly sworn, depose and say that this map, consisting of one sheet, has been correctly drawn to the designated scale from field notes of surveys made by me, between the 1st day of October and the 6th day of October, 1976, and between the 22nd day of October and the 25th day of October, 1976; that it truly and correctly represent the propose location and extent of the works used to divert water from underground, in Clark County, by Meadow Valley Farm Lands Irrigation Company for irrigation purposes. That the points of diversion, the approximate location of Meadow Valley Wash, and the boundaries of all lands, showing by 40 acre subdivisions the areas proposed to be irrigated, are fully and correctly designated thereon.

Tracy I. Phelps
State Water Right Surveyor No. 407

Subscribed and sworn to before me this 29th day of October, 1976.
Notary Public in and for Nye County, Nevada.

Kathleen F. Korienek
Notary Public

KATHLEEN F. KORIENEK
NOTARY PUBLIC - STATE OF NEVADA
NYE COUNTY
My commission expires Feb. 27, 1980

SCALE 1"=1000'

0 500 1000 2000 3000 4000 5000

FILED
NOV 2 1976
STATE ENGINEER'S OFFICE

MAP

To Accompany Applications To Appropriate Water For Irrigation & Domestic Purposes

By- Meadow Valley Farm Lands Irrigation Company

From- Underground