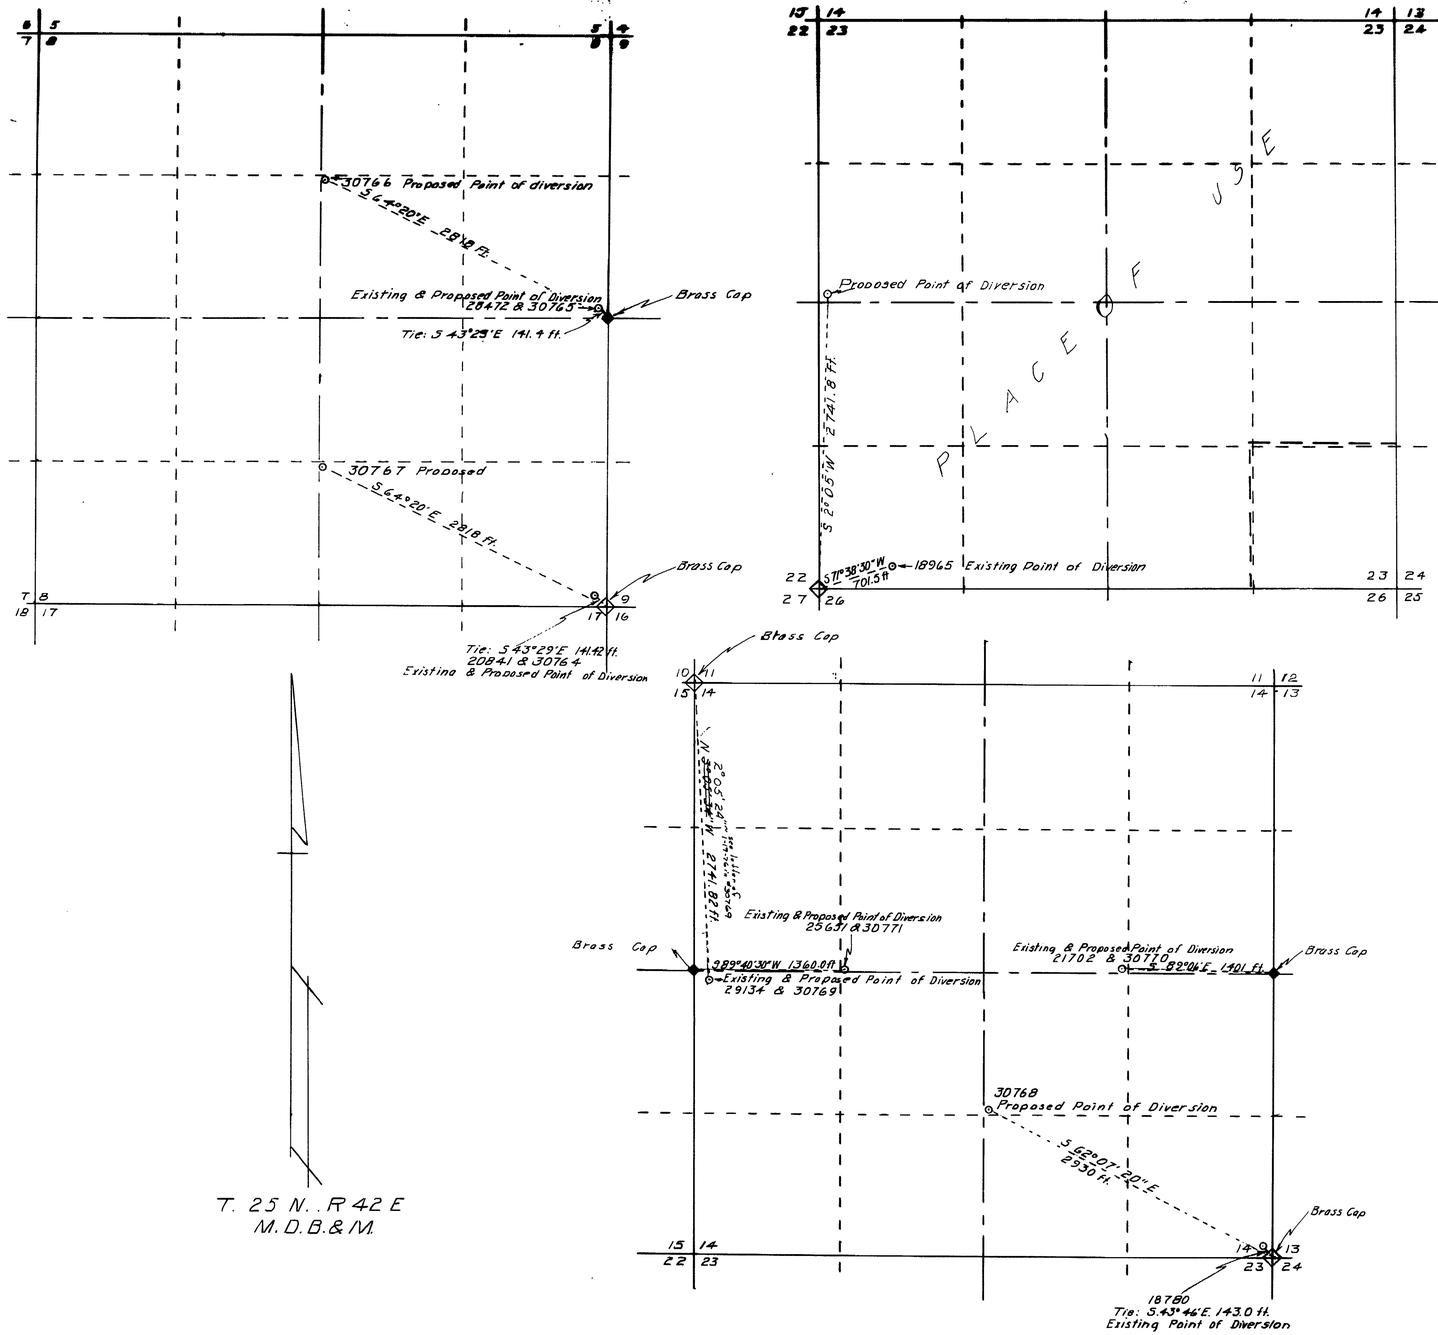

STATE OF NEVADA
COUNTY OF HUMBOLDT } SS

[illegible] ON THE 10TH DAY OF JANUARY 1977 that it [illegible] and extent of the works used to [illegible] UNDERGROUND

LANDER [illegible]

ALTAMIRA FARMS for

IRRIGATION & DOMESTIC

That the proposed point of diversion [illegible] and size of the diverting channel all [illegible] basins location and [illegible] measuring [illegible] and the boundary [illegible] SHOWING BY 40-ACRE SUB-DIVISIONS THE LANDS TO BE IRRIGATED

[illegible] which are crossed by or con[illegible]

[illegible]

Subscribed [illegible] to before [illegible]

Humboldt County Recorder

Scale 1" = 600'

600 0 600 1200 1800 2400

J. R. Caldwell
Winnemucca Nevada

Job No. 77005	By	Date
Survey	L.H.	1/10/77
Calculations	J.R.C.	1/14/77
Drawing	"	1/17/77
Checked		
Corrections		

OFFICE
STATE ENGINEER
1977 JAN 18 PM 2 20

FILED
JAN 18 1977
STATE ENGINEER'S OFFICE

MAP TO ACCOMPANY

APPLICATION TO CHANGE THE POINT OF DIVERSION & PLACE OF USE

FOR IRRIGATION & DOMESTIC

BY ALTAMIRA FARMS

FROM UNDERGROUND

IN LANDER COUNTY, NEVADA

30771 30770 30769 30768 30767 30766 30765 30764