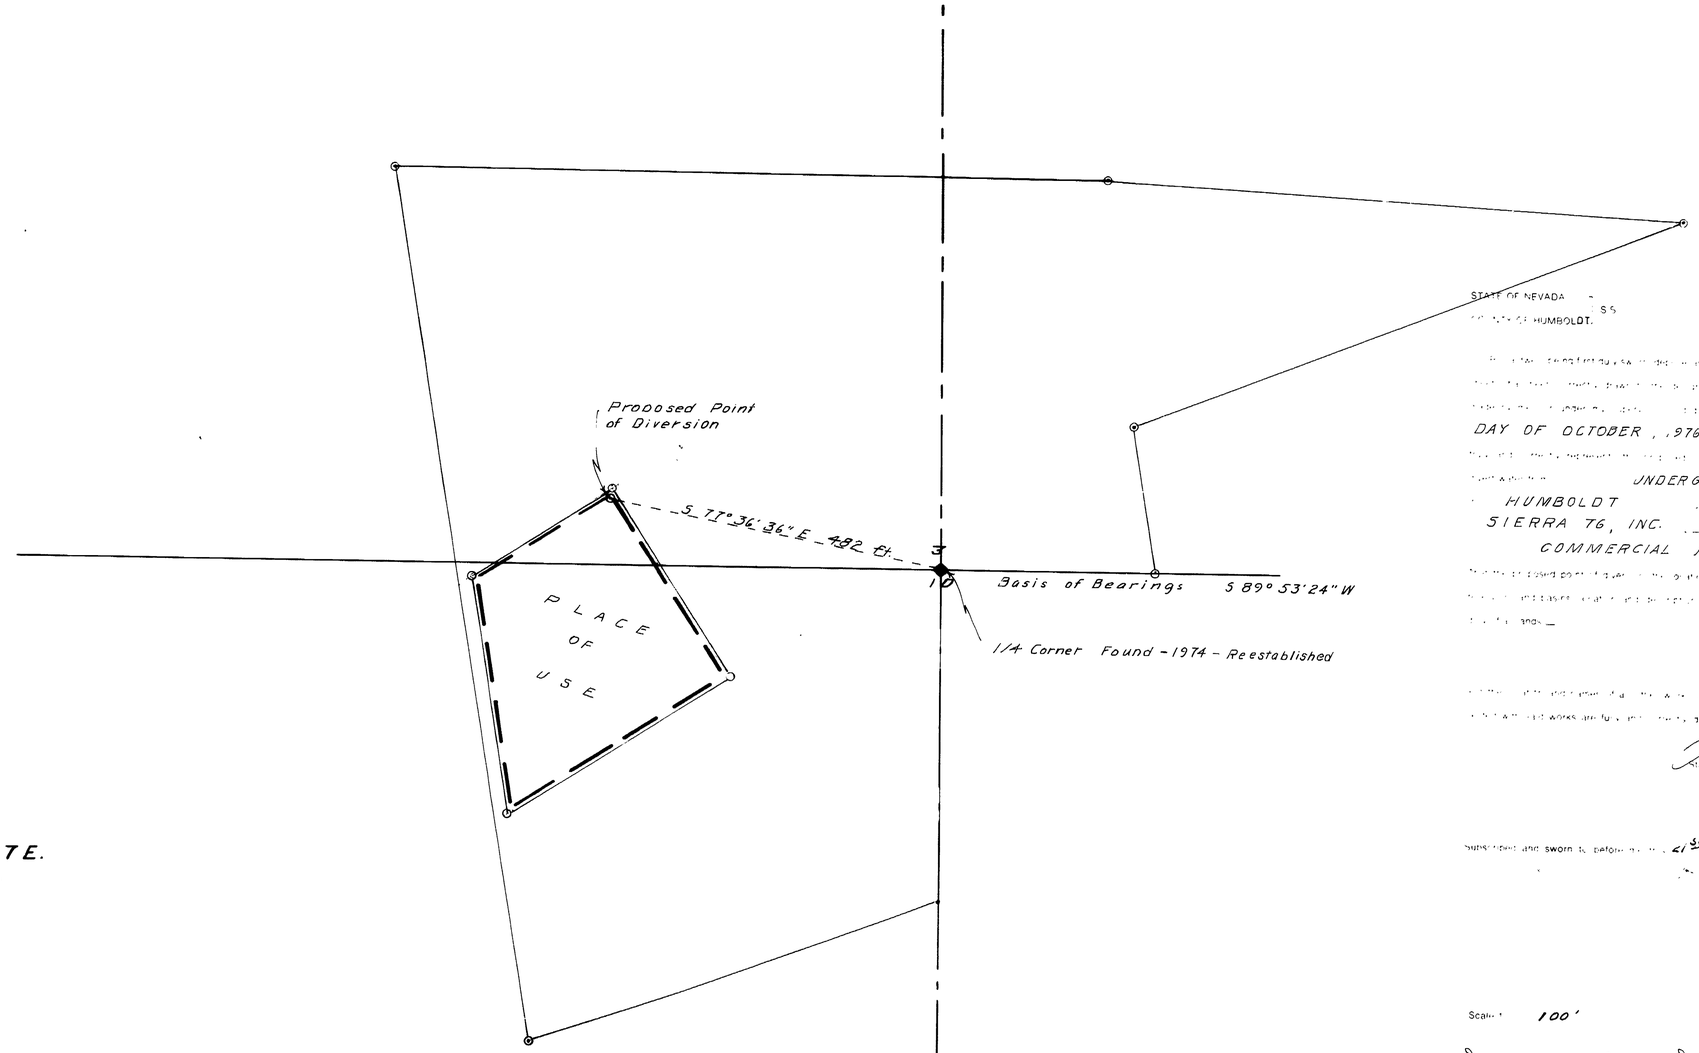

STATE OF NEVADA
COUNTY OF HUMBOLDT.

ON THE 20TH DAY OF OCTOBER, 1976

UNDERGROUND
HUMBOLDT
SIERRA 76, INC.
COMMERCIAL PURPOSES

Subscribed and sworn to before me this 21st October 1976

Scale 100'

100 0 100 200 300 400

30779

FILED
STATE ENGINEER'S OFFICE

J. R. Caldwell
Winnemucca Nevada

Job No 76072	By	Date
Survey	J.R.C.	10/20/76
Calculations		
Drawing		10/21/76
Checked		
Corrections		

MAP TO ACCOMPANY
APPLICATION TO APPROPRIATE WATER

FOR COMMERCIAL PURPOSES
BY SIERRA 76, INC.
FROM UNDERGROUND
IN HUMBOLDT COUNTY, NEVADA

30779