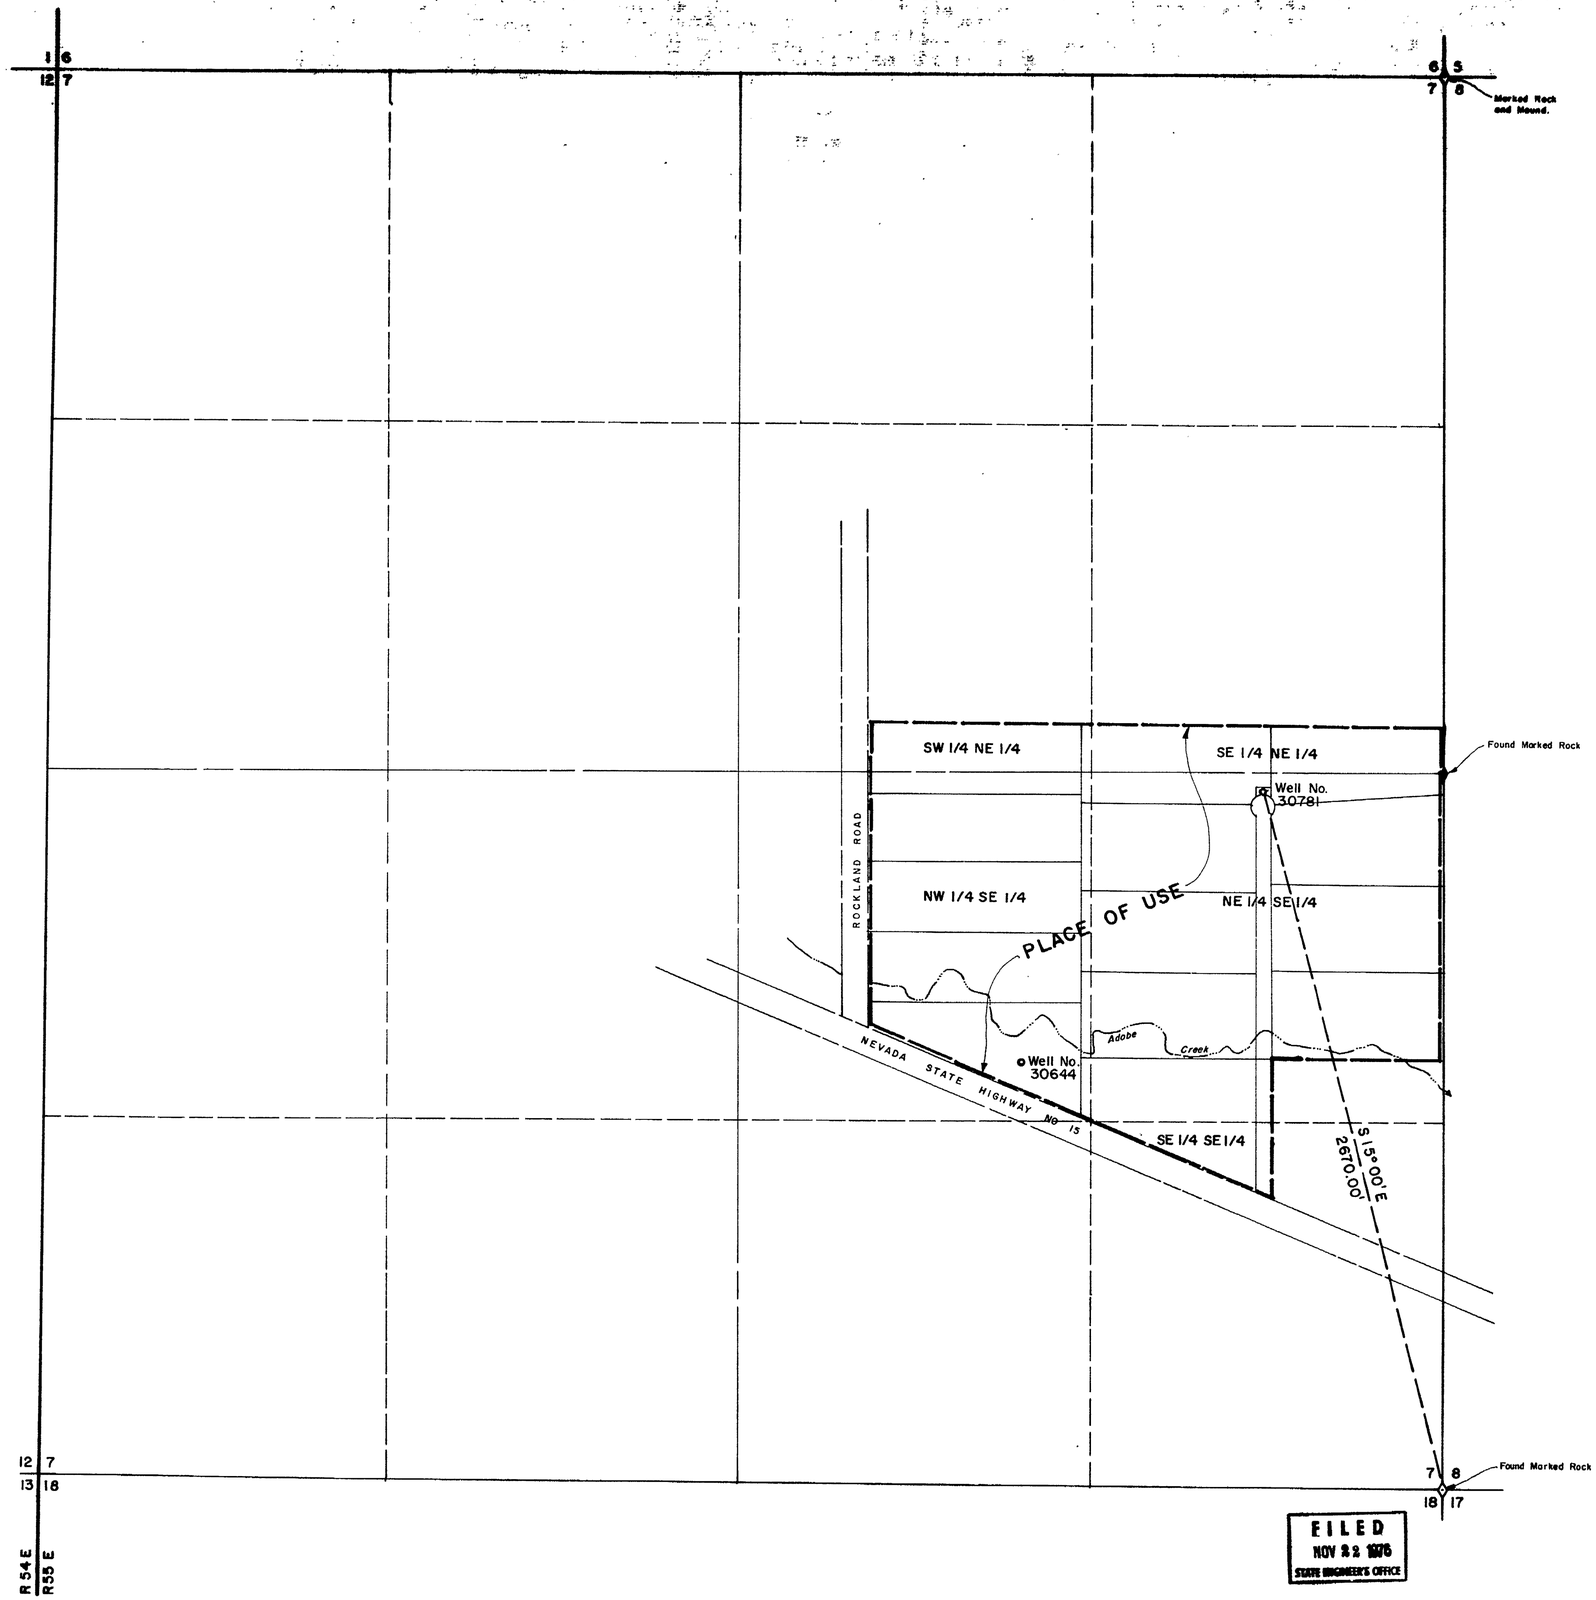

N

Sec 7, T 34 N, R 55 E, MDB&M

Basis of Bearing: N.S.H.D Route 51.

State of Nevada
County of Elko } S.S

I, Mark Chilton, being first duly sworn, depose and say that this map, consisting of one sheet, has been correctly drawn to the designated scale from field notes of a survey made under my supervision and direction, on the 17 th day of November, 1976, that it truly and correctly represents the proposed location and extent of the works used to divert water from an UNDERGROUND SOURCE, in ELKO COUNTY, by E.C. MURPHY JR. & ELLEN C. MURPHY for QUASI-MUNICIPAL & DOMESTIC purposes under Application No. 30781. That the proposed point of diversion, the approximate location and size of the diverting channel, all reservoirs or basins, the location and names of all other works which will cross or connect with the proposed works, and the boundary of all lands, showing by 40-acre subdivisions the areas proposed to be irrigated, are fully and correctly designated thereon.

MARK CHILTON
State Water Right Surveyor No. 278

Subscribed and sworn to before me this 19th day of May, 1976.

Leora Bernadot
Notary Public in and for Elko County, Nevada

LEORA BERNADOT
Notary Public - State of Nevada
Elko County, Nevada
Commission expires May 2, 1978

SCALE: 1" = 300'
0 300 600 900 1200 1500

FILED
NOV 22 1976
STATE ENGINEER'S OFFICE

1976 NOV 22 PM 2 28

30781

MAP
TO ACCOMPANY APPLICATION
TO APPROPRIATE WATER
FOR
QUASI-MUNICIPAL & DOMESTIC
FROM AN UNDERGROUND SOURCE
BY
E.C. MURPHY JR & ELLEN C. MURPHY

NO.	BY	DATE	DESCRIPTION REVISIONS	CHK'D	APP'D

DRAWN BY CHL | APPROVED BY
JOB NO. | DATE 11-76

CHILTON ENGINEERING
421 Court St.
Elko, Nevada

W76026 | 0

30781