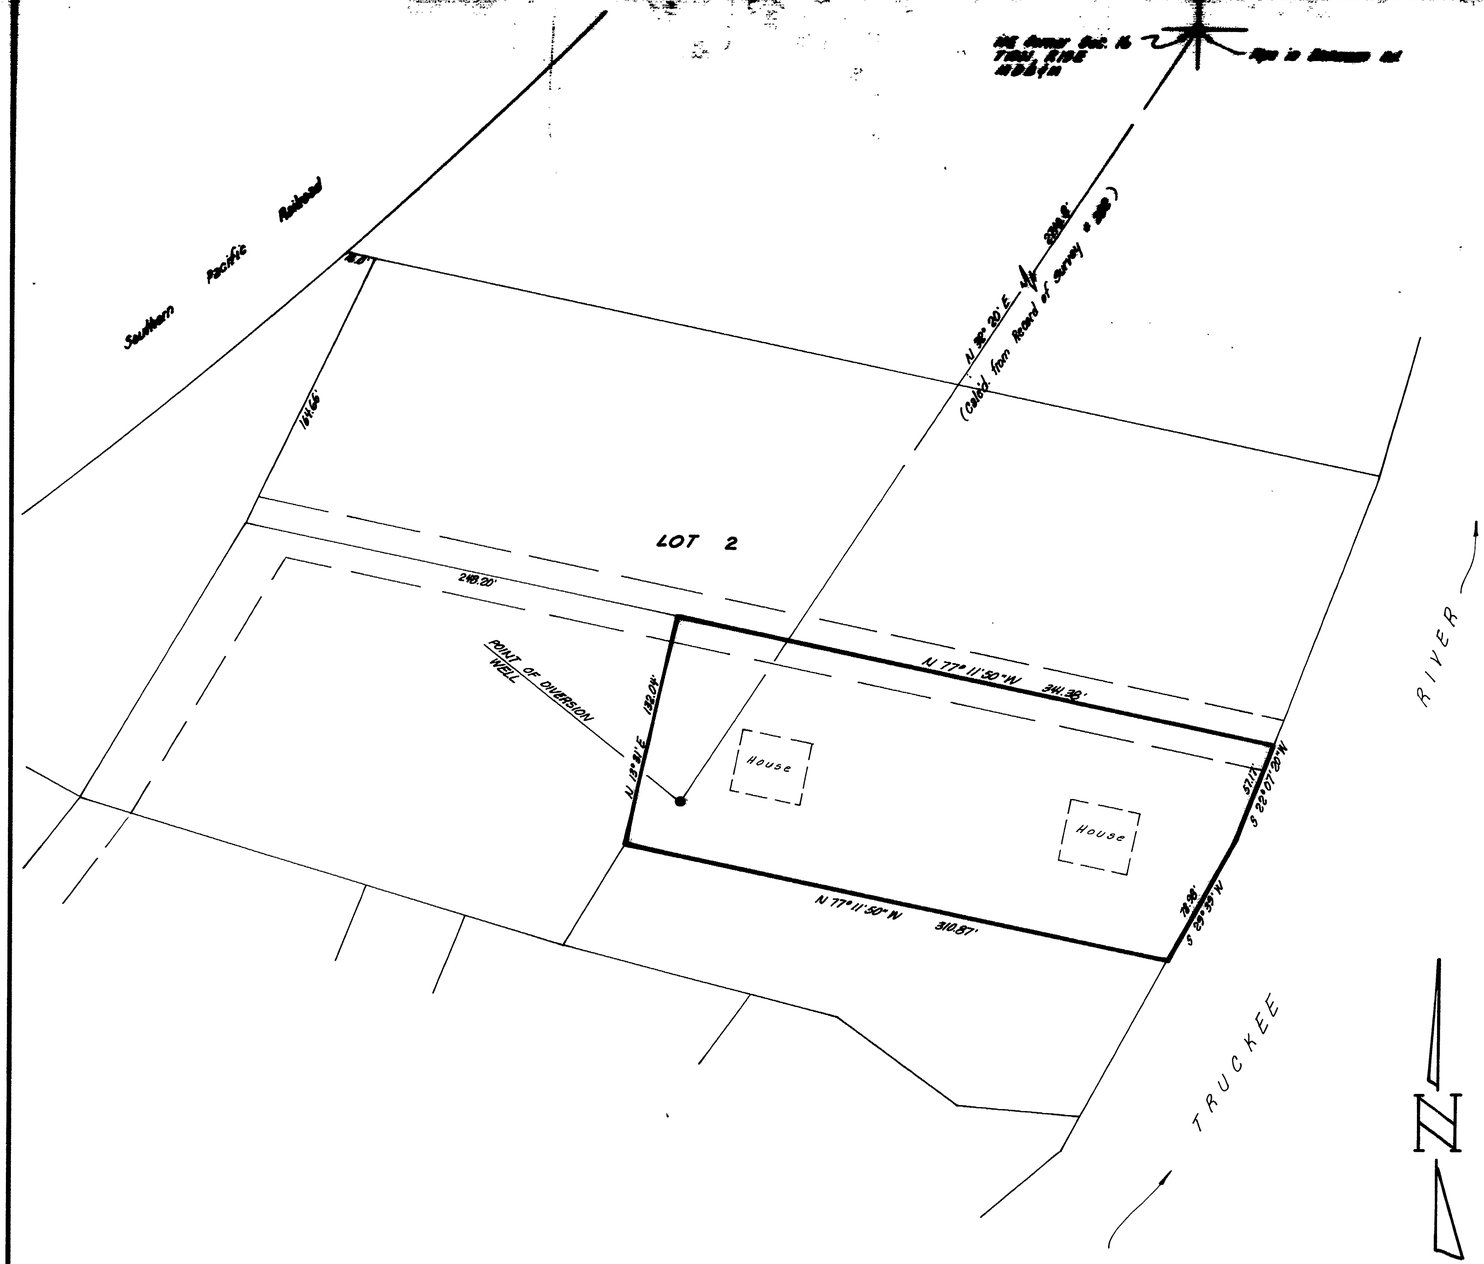

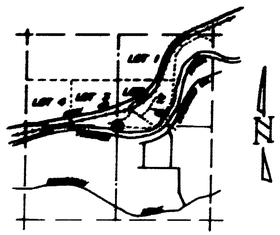

VICINITY MAP

STATE OF NEVADA
COUNTY OF WASHOE S.S.

I, E.P. Osgood, Jr., being first duly sworn, depose and say that this map, consisting of one sheet, has been correctly drawn to the designated scale from field notes of a survey made by me on December 1, 1976; that it truely and correctly represents the proposed location and extent of works used to divert water from underground sources, in Washoe County, by Royal A. and Joan Rae Goodsell for Quasi-Municipal and domestic use. That the proposed point of diversion, the approximate location and size of the diverting channel, the location and names of all other works which will cross or connect with the proposed works, and the boundary of all lands, are fully and correctly designated hereon.

E.P. Osgood Jr.
E.P. Osgood, Jr. (St. Wtr. Rt. Sur. 294)

Subscribed and sworn to before me this 16th day of December, 1976. Notary Public in and for Washoe County, Nevada.

Marvin Hamrick

0 50 100 150 200

SCALE 1" = 40'
Basis of Bearings : Record of Survey #282

30790

CERTIFICATE NO. [redacted] ISSUED [redacted]

FILED
[redacted] 1977
STATE ENGINEER'S OFFICE

OFFICE
STATE ENGINEER
[redacted]

MAP TO ACCOMPANY
APPLICATION TO APPROPRIATE WATER
FOR
QUASI-MUNICIPAL AND DOMESTIC USE
BY
ROYAL A. AND JOAN RAE GOODSELL
FROM UNDERGROUND SOURCES
WASHOE CO., NEVADA
DECEMBER 1976
E.P. OSGOOD, JR. (ST. WTR. RT. SUR. NO. 294)

30790