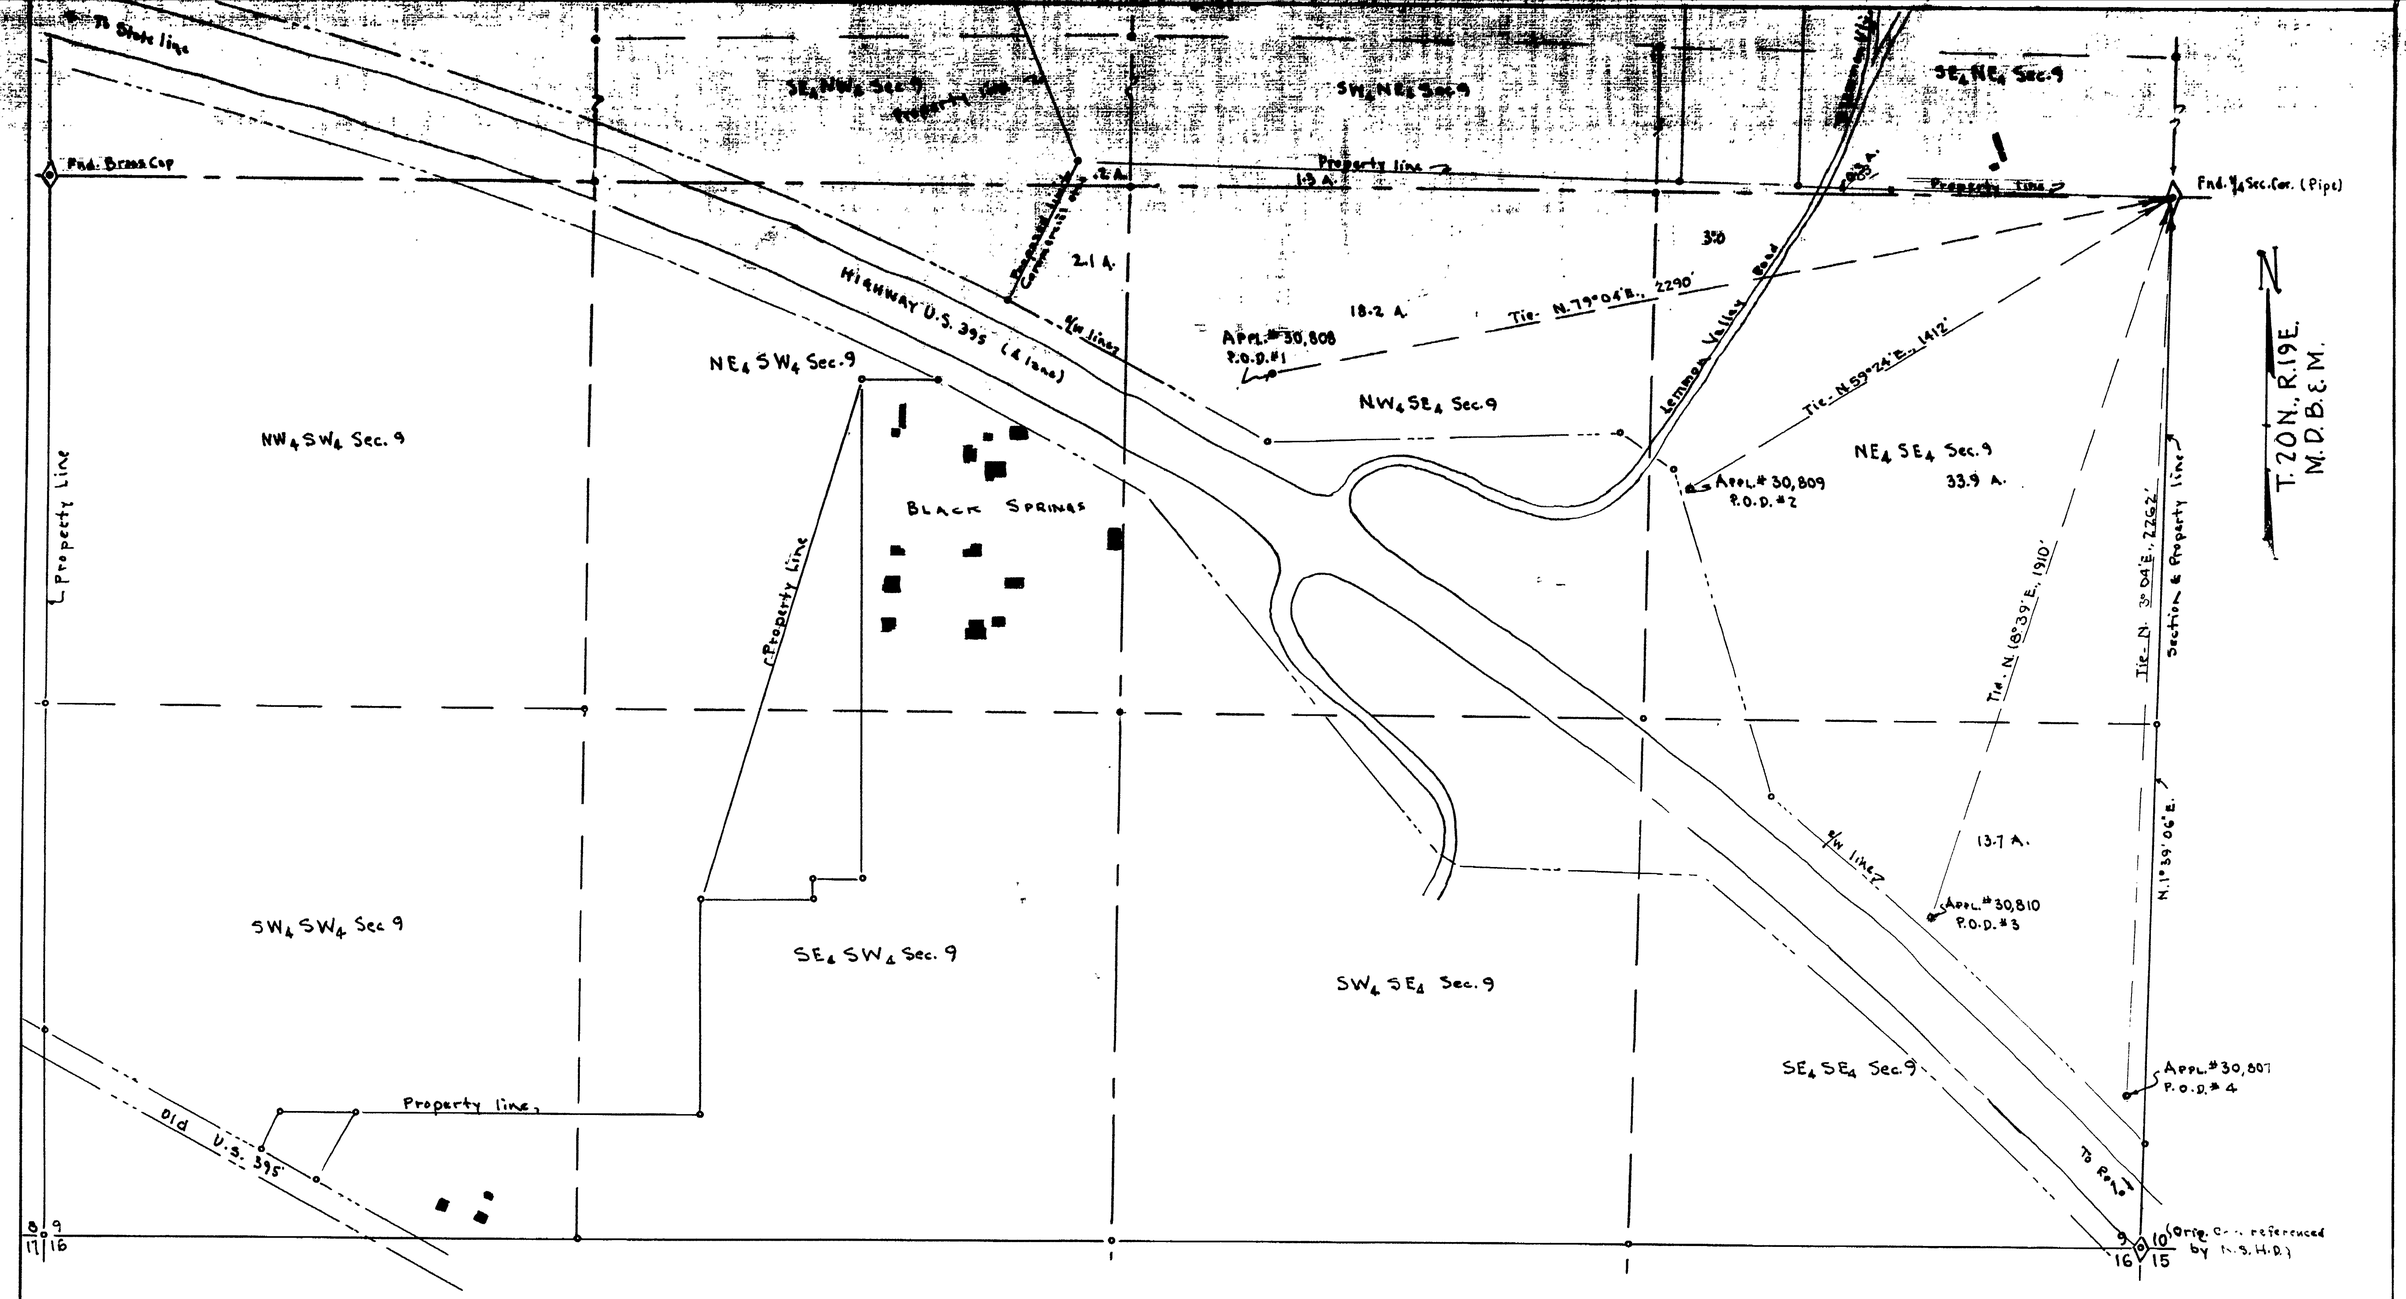

State of Nevada
County of Carson City

I, John E. Curran, being first duly sworn, depose and say that this map, consisting of 1 sheet, has been correctly drawn to the designated scale from field notes of a survey made by me on November 17, 1976; that it truly and correctly represents the proposed locations and extent of the works used to divert water from Underground Sources in Washoe County, by Camino Viejo Investments, doing business as a limited Partnership, for Quasi Municipal Purposes. That the proposed points of diversion, all reservoirs or basins, the names and locations of all other works which will cross or connect with the proposed works, and the boundary of all lands, shown by 40 acre subdivisions, the areas proposed to be irrigated, are fully and correctly designated hereon.

John E. Curran
State Water Right Surveyor # 488 -
P.E. & L.S. #258

Jean Williams
Subscribed and sworn to before me
this 30th day of Nov. , 1976

Notary Public in and for the County
of Carson City, Nevada.

JEAN WILLIAMS
Notary Public — State of Nevada
Carson City
My Commission Expires Sept. 24, 1977

FILED
NOV 30 1976
STATE ENGINEER'S OFFICE

Basis of Bearings - True North from monuments and Property Corners from "Probasco Property Survey by Nelson Engineering Co. - Reno, Nevada. verified in the field.

0 100 200 300 400 500 600 700 800 900 1000

SCALE: 1" = 200'

MAP

TO ACCOMPANY APPLICATION TO APPROPRIATE WATER FOR QUASI-MUNICIPAL USE BY CAMINO VIEJO INVESTMENTS - DOING BUSINESS AS A LIMITED PARTNERSHIP - FROM UNDER-GROUND SOURCE - WASHOE COUNTY

30810 30809 30808 30807