MAP TO ACCOMPANY APPLICATION NO. 30819 TO APPROPRIATE WATER FOR MINING AND MILLING PURPOSES

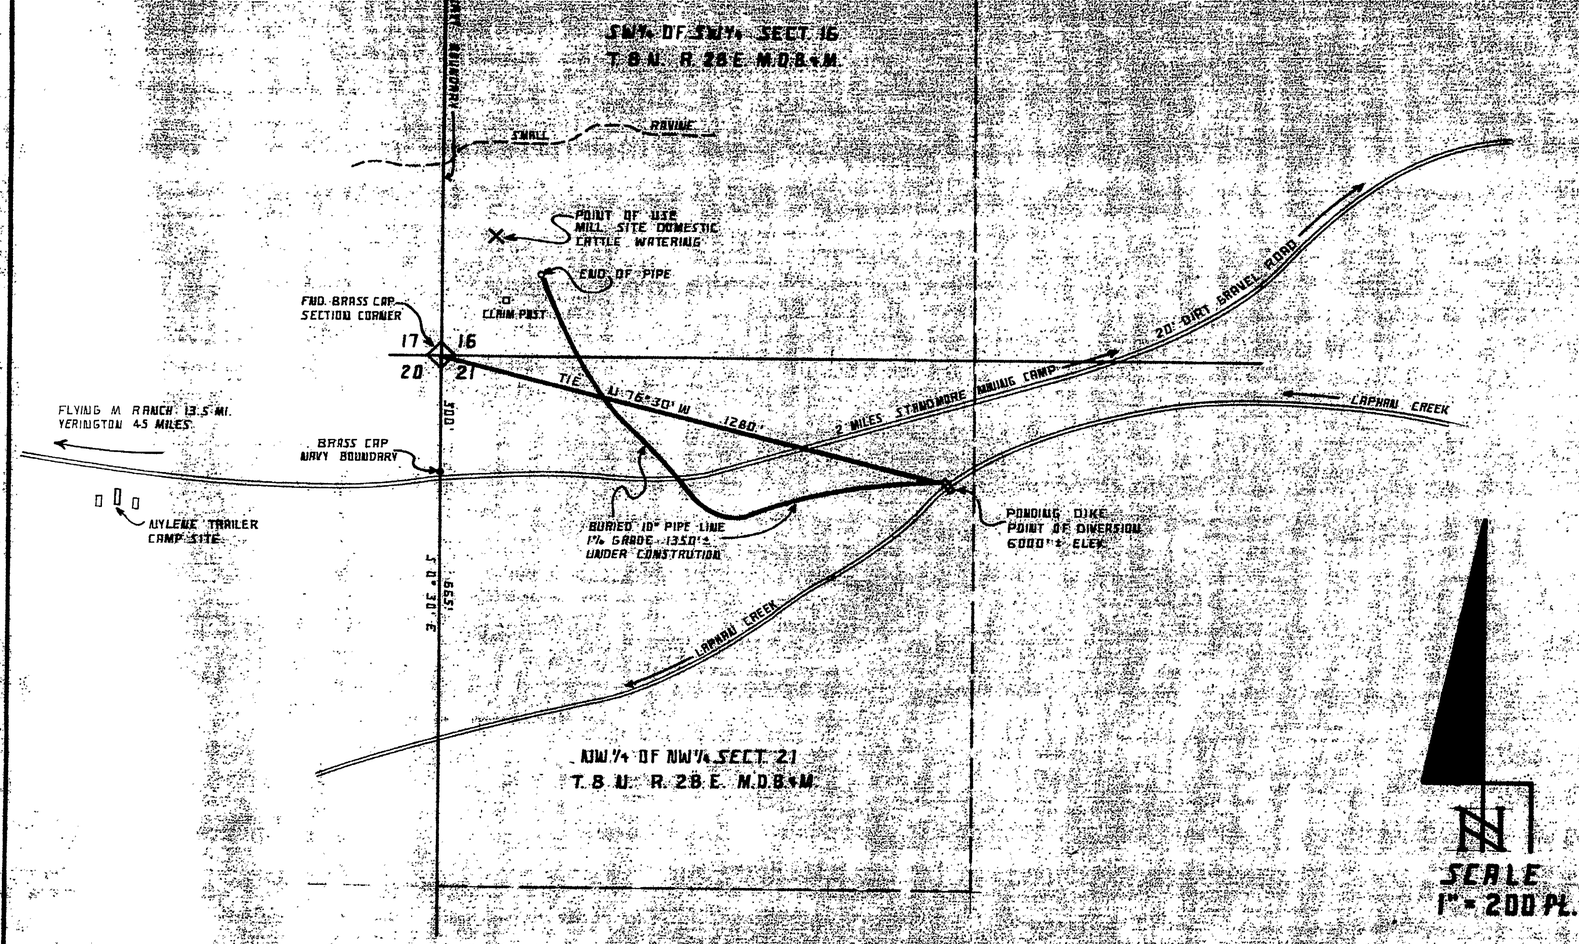

STATE OF NEVADA }
COUNTY OF MINERAL } SS

I, JOSEPH W. WHITTLE, BEING FIRST DULY SWORN DEPOSE AND SAY THAT THIS MAP, CONSISTING OF ONE SHEET NUMBERED FROM 1 TO 1, INCLUSIVE, HAS BEEN CORRECTLY DRAWN TO THE DESIGNATED SCALE FROM FIELD NOTES OF A SURVEY MADE BY ME, BETWEEN THE 2nd DAY OF October, AND THE 4th DAY OF October, 1976; THAT IT TRULY AND CORRECTLY REPRESENTS THE PROPOSED LOCATION AND EXTENT OF THE WORKS USED TO DIVERT WATER FROM LAPHAM CREEK IN MINERAL COUNTY BY:

HARRY D. NYLENE
APPLICANT

TO ACCOMPANY APPLICATION TO APPROPRIATE WATER FOR MINING AND MILLING PURPOSES, THAT THE PROPOSED POINT OF DIVERSION AND RETURN, THE LOCATION OF THE MINE AND MILL, THE APPROXIMATE SIZE AND CAPACITY OF THE DIVERTING 10" PIPE, AND THE LOCATION AND NAMES OF ALL OTHER WORKS OR STREAMS WHICH ARE CROSSED BY OR CONNECTED WITH SAID WORKS, ARE FULLY AND CORRECTLY DESIGNATED HEREON.

Joseph W. Whittle
JOSEPH W. WHITTLE S.W.R.S. 388

SUBSCRIBED AND SWORN TO BEFORE ME THIS 31st DAY OF Jan., 1977. NOTARY PUBLIC IN AND FOR Carson City COUNTY, NEVADA.

Jean Williams

JEAN WILLIAMS
Notary Public — State of Nevada
Carson City
My Commission Expires Sept. 24, 1977

200 0 200 400 600
100

MAP TO ACCOMPANY APPLICATION NO. 30819 TO APPROPRIATE WATER FOR MINING AND MILLING PURPOSES

BY HARRY D. NYLENE FROM LAPHAM CREEK
ANT. GRANT MINING DISTRICT MINERAL COUNTY NEVADA

SURVEYOR JOSEPH W. WHITTLE S.W.R.S. 388

[illegible] JAN 22 1977 FALLON NEVADA

30819