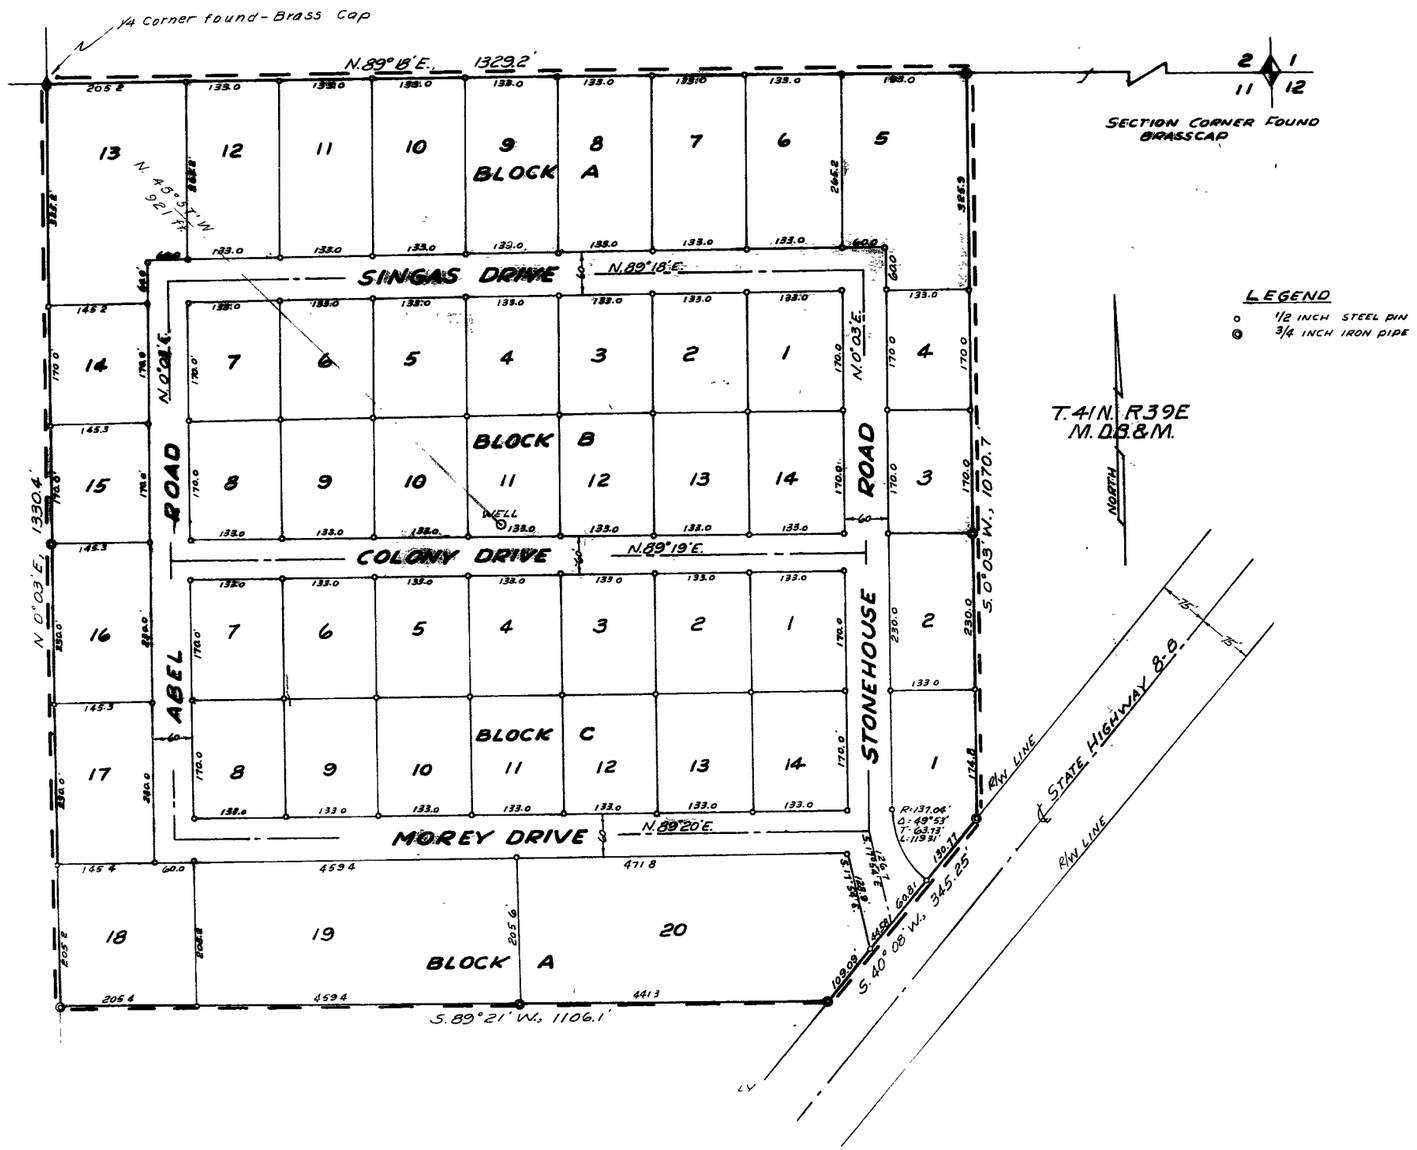

STATE OF NEVADA
COUNTY OF HUMBOLDT } S S

I J R Caldwell being first duly sworn depose [illegible] say that this map consisting [illegible] sheets has been correctly drawn to the designated scale from field note [illegible] survey made by me for under my supervision [illegible] on the 22nd day of June, 1968 that it truly and correctly represents the proposed [illegible] and extent of the works used to divert water from Underground in Humboldt [illegible] Wayne F McNeil for Quasi-Municipal purposes

That the proposed point of diversion the [illegible] and size of the diverting channel all reservoirs and basins location and descr[illegible] measuring devices and [illegible] boundary of all lands

and the location and names of all other [illegible] streams which are crossed [illegible] connected with said works are fully and correctly designated thereon.

[illegible] Water Right Surveyor [illegible] Nov 275

Subscribed and sw[illegible] before me this 17 [illegible]

Scale 1" = 100'

100 0 100 200 300 400

NOV 22 1976
STATE ENGINEER'S OFFICE

J. R. Caldwell
Winnemucca
Job No
Survey
Calculation
Drawing
Checked
Correction

MAP TO ACCOMPANY

APPLICATION TO APPROPRIATE WATER

FOR QUASI-MUNICIPAL
BY WAYNE F. McNEIL
FR UNDERGROUND
IN HUMBOLDT COUNTY, NEVADA

30823