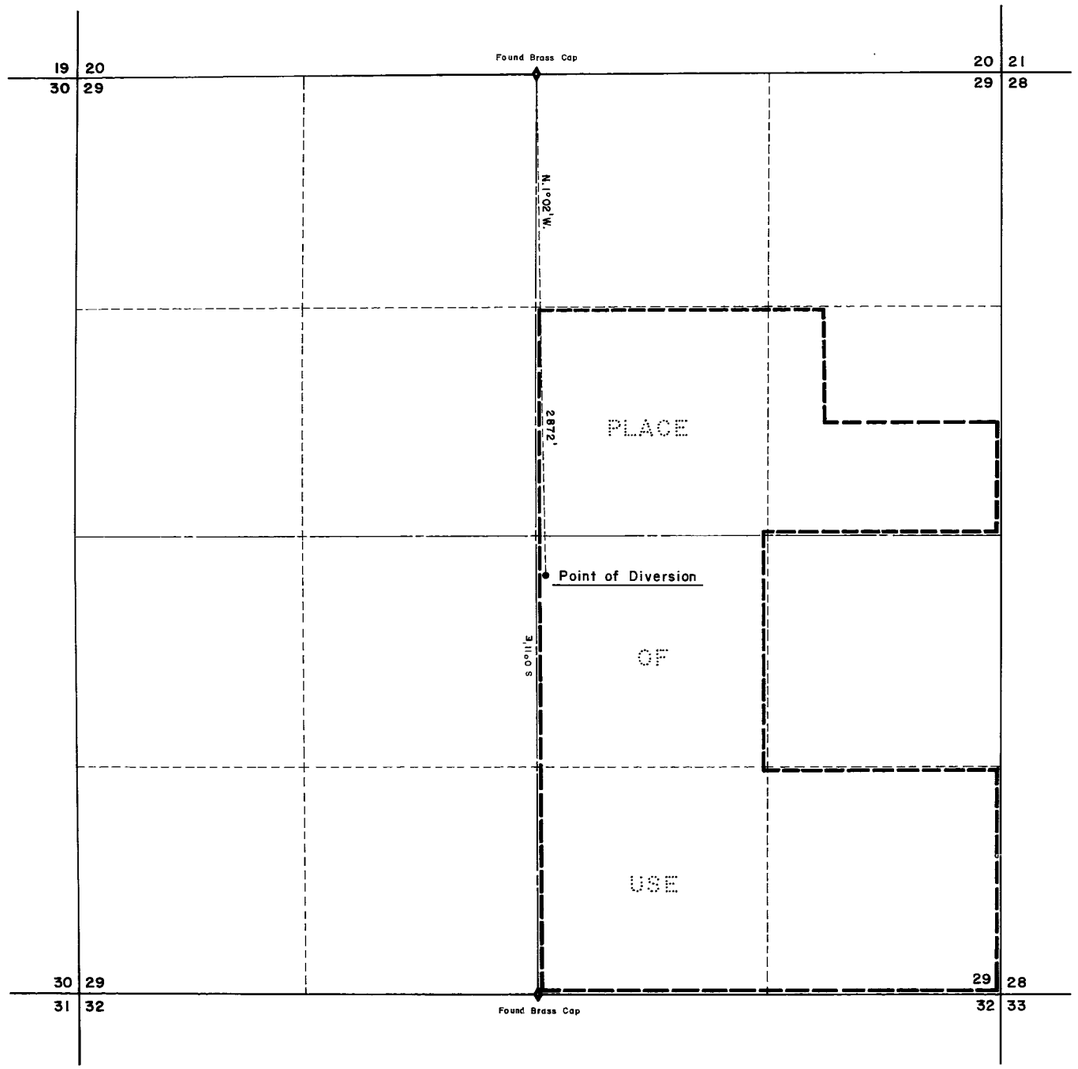

State of Nevada }
County of Elko }

I, Mark Chilton, being first duly sworn, depose and say that this map has been correctly drawn to the designated scale from field notes of a survey made under my supervision and direction on the 22nd day of February, 1977; that it truly and correctly represents the proposed location and extent of the works used to divert water from an UNDERGROUND source in Eureka County, by EDWARD R. & JENNIE C. SMITH and EDWARD S. & PHUONG B. SMITH for IRRIGATION & DOMESTIC purposes. That the proposed point of diversion, the approximate location and size of the diverting channel, the location and names of all other works which will cross or connect with the proposed works, and the boundary of all lands, showing by 40-acre subdivisions the areas proposed to be irrigated, are fully and correctly designated thereon.

State Water Right Surveyor No 278

Subscribed and sworn to before me this 24th day of Feb, 1977.
Notary public in and for Elko County, Nevada.

LEORA BERNADOT
Notary Public - State of Nevada
Elko County, Nevada
Commission expires May 2, 1978

Leora Bernadot

BASIS OF BEARINGS

General Land Office Township Plat for T.30 N., R 48 E, M.D.M.

N

T.30N., R.48E.
M.D.M.

400' 0 400' 800' 1200' 1600'
SCALE: 1" = 400'

30826

OFFICE
STATE ENGINEER

NO.	BY	DATE	DESCRIPTION	CHK'D	APP'D
			REVISIONS		

DRAWN BY M L W | APPROVED BY
JOB NO. 2222-01 | DATE 2/77

MAP
TO ACCOMPANY APPLICATION TO APPROPRIATE WATER
FOR IRRIGATION & DOMESTIC PURPOSES
FOR { EDWARD R. & JENNIE C. SMITH
EDWARD S. & PHUONG B. SMITH
FROM AN UNDERGROUND SOURCE

CHILTON ENGINEERING
421 COURT STREET ELKO, NEVADA

W77003 | 0

30826