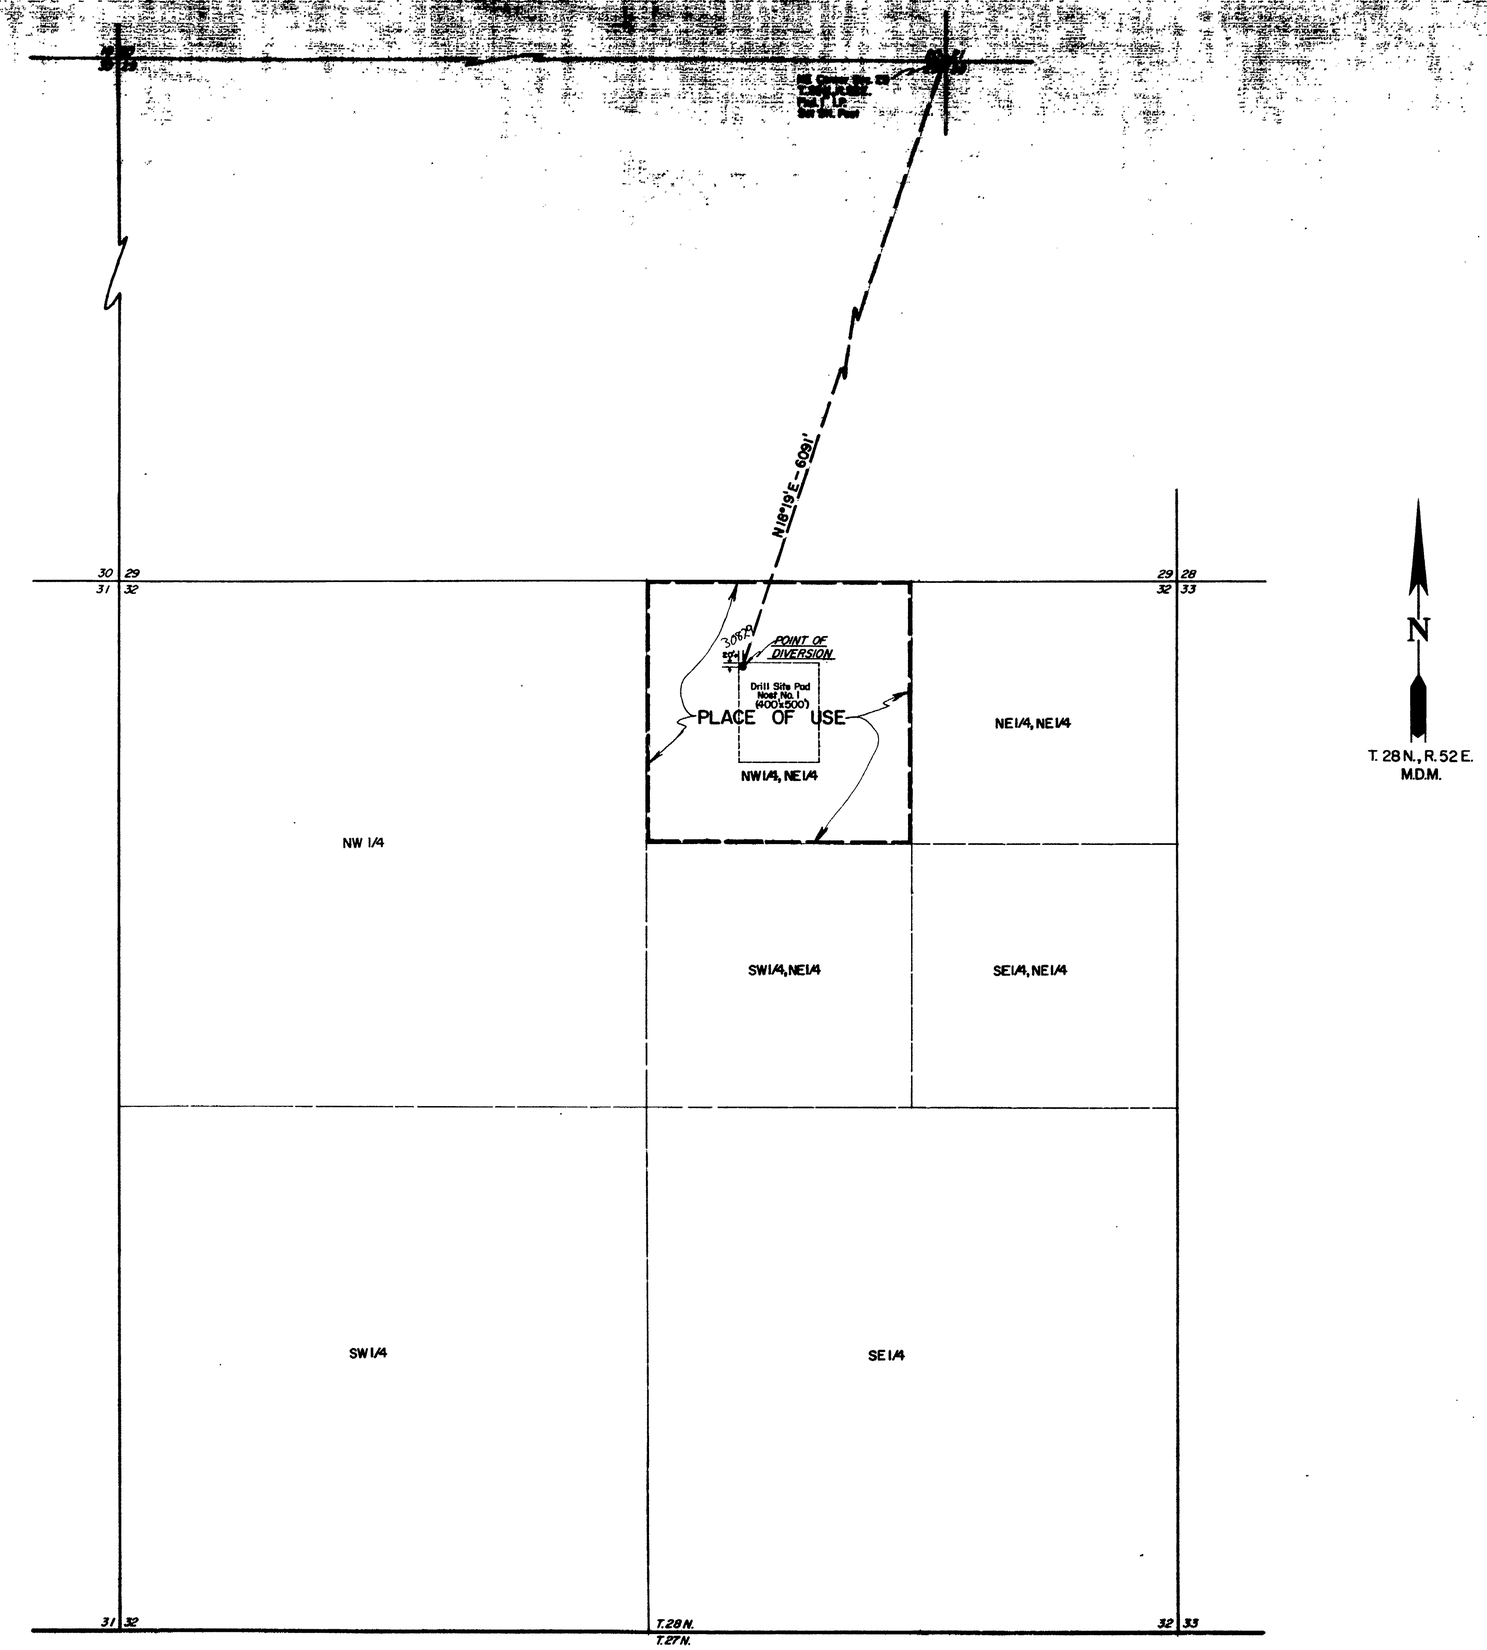

N

T. 28 N., R. 52 E.
M.D.M.

State of Nevada }
County of Elko } ss

I, Mark Chilton, being first duly sworn, depose and say that this map, consisting of one sheet, has been correctly drawn to the designated scale from field notes of a survey made under my supervision and direction, on the 6th and 7th days of October, 1976, that it truly and correctly represents the proposed location and extent of the works used to divert water from an UNDERGROUND SOURCE, in EUREKA COUNTY, by GETTY OIL COMPANY for MINING PURPOSES. That the proposed point of diversion, the approximate location and size of the diverting channel or conduit, the manner of use, and the location and names of all other works or streams which are crossed by or connected with the said works, are fully and correctly designated hereon.

Mark Chilton
State Water Right Surveyor No. 278

Subscribed and sworn to before me this 16th day of March, 1976.

Notary Public in and for Elko County, Nevada.

Leora Bernadot

LEORA BERNADOT
Notary Public - State of Nevada
Elko County, Nevada
Commission expires May 2, 1978

BASIS OF BEARINGS
Solar Observation made October 6, 1976.

0 400 800 1200 1600 2000
SCALE: 1" = 400'

FILED
NOV 17 1976
STATE ENGINEER'S OFFICE

30829

MAP

TO ACCOMPANY APPLICATION TO APPROPRIATE WATER

FOR MINING PURPOSES

BY GETTY OIL COMPANY

FROM AN UNDERGROUND SOURCE

DRAWN BY P.N.	APPROVED BY
JOB NO. 8223-01	DATE 11/76

CHILTON ENGINEERING

W76025

30829