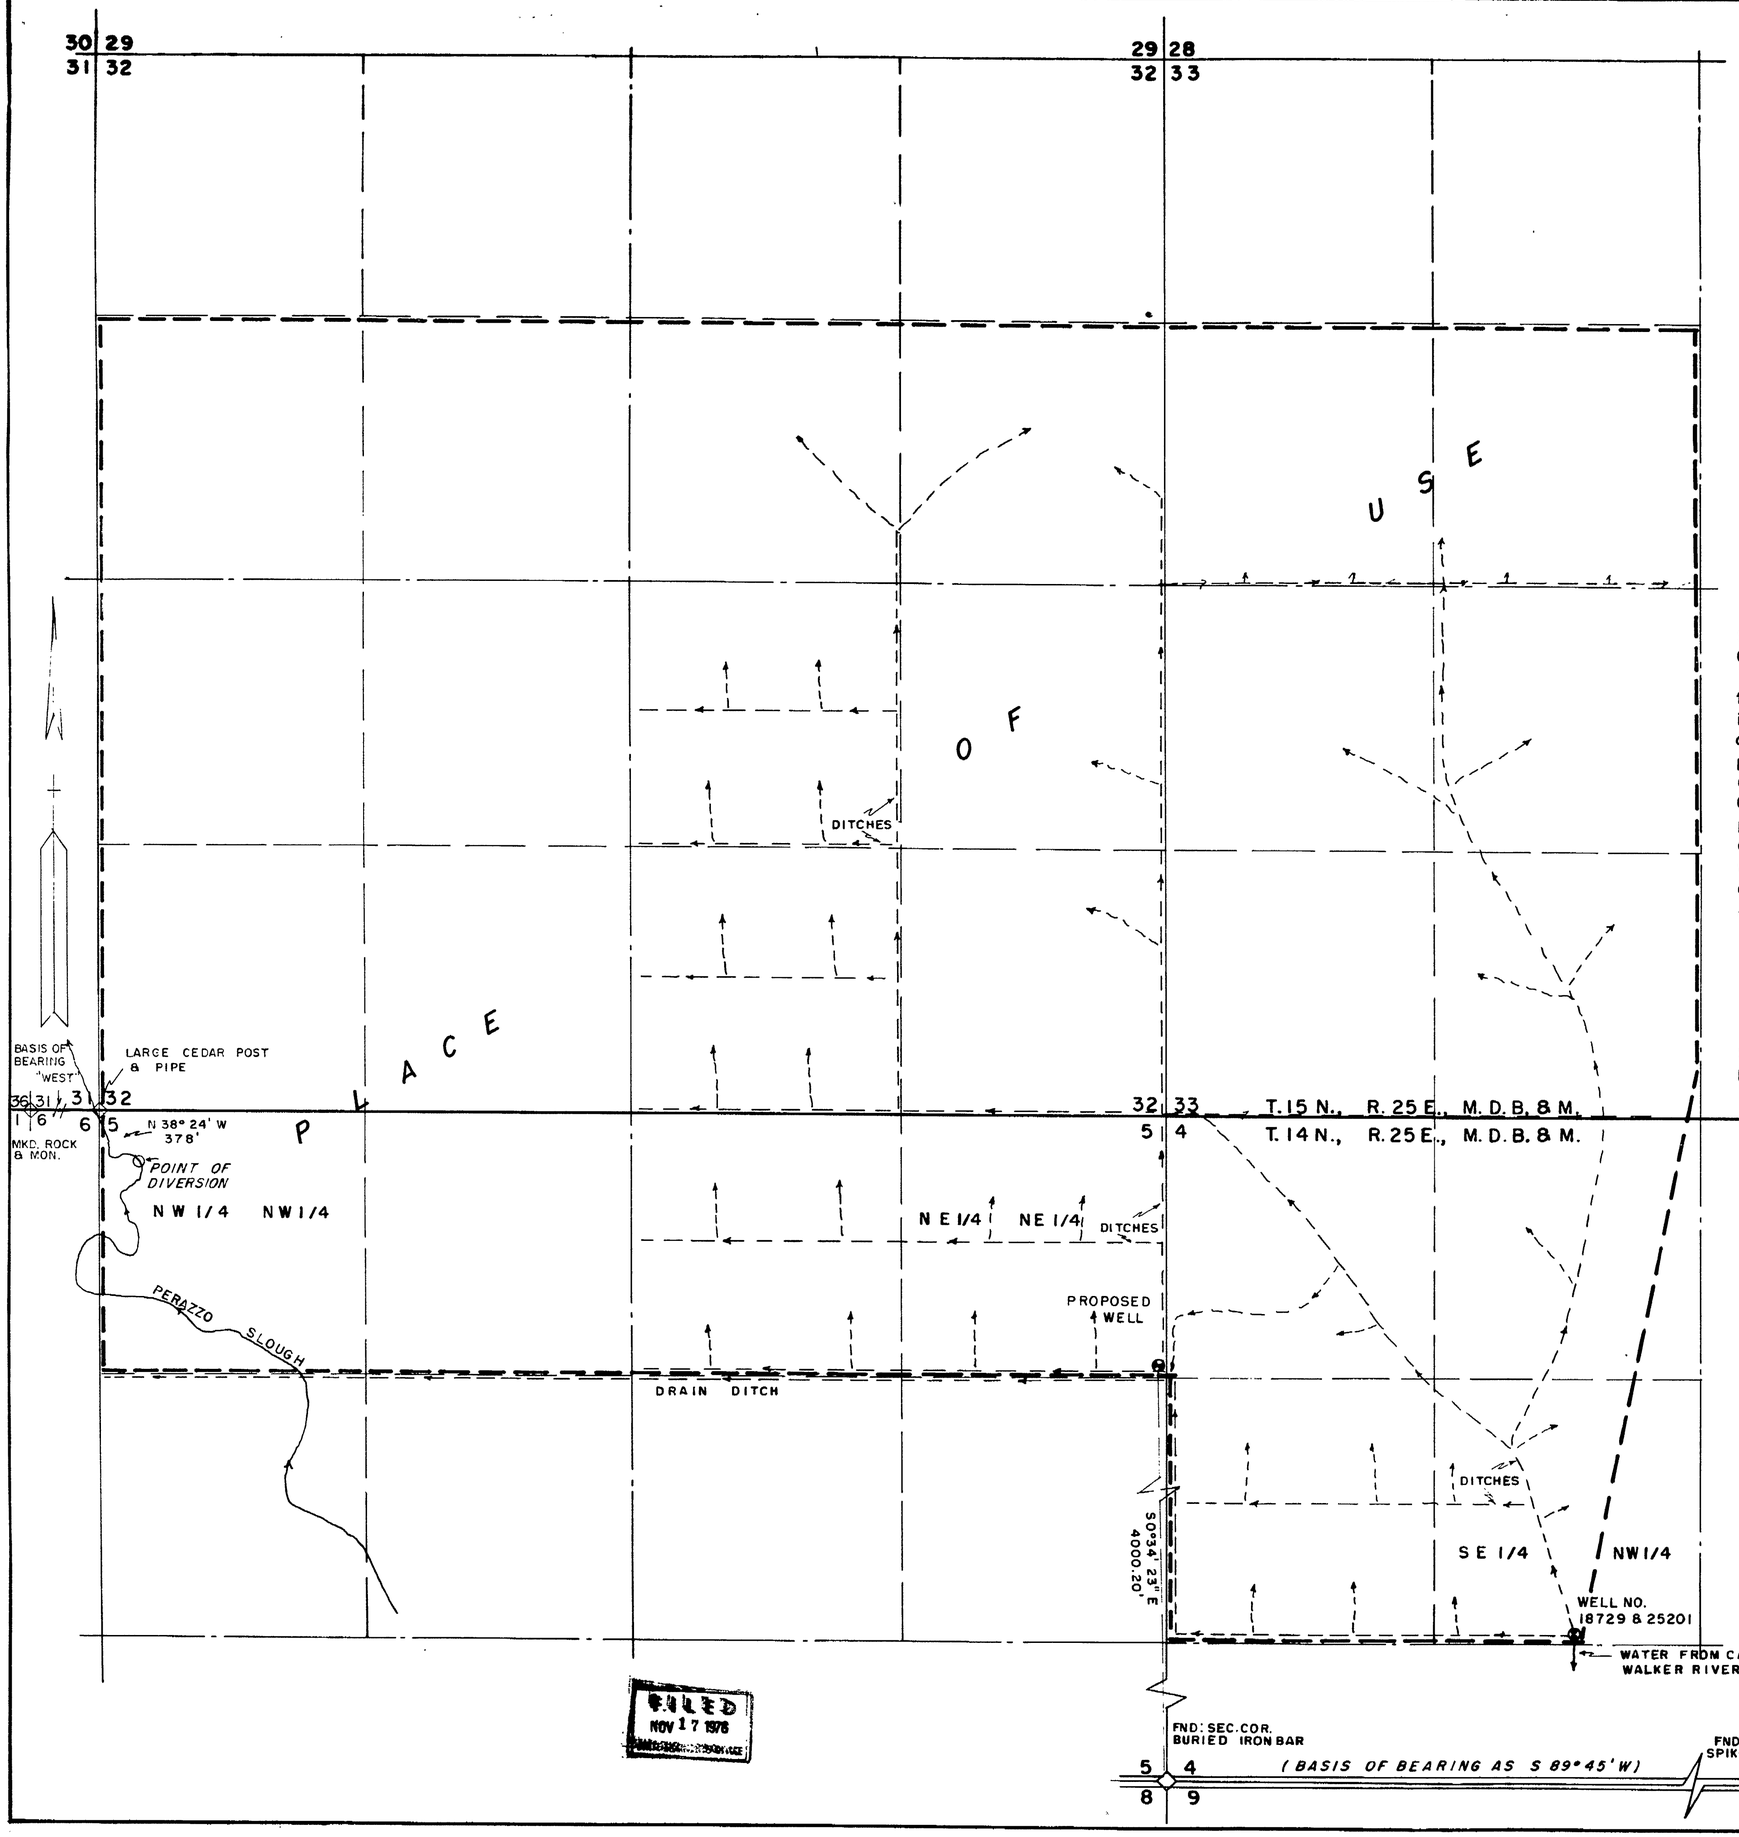


STATE OF NEVADA
CARSON CITY } s.s.

I, Walter G. Reid, being first duly sworn, depose and say that this map, consisting of one sheet, has been correctly drawn to the designated scale from field notes of a survey made by me on the 30th. day of October, 1976, that it truly and correctly represents the proposed location and extent of the works used to divert water from an underground and drain ditch source in Lyon County, by Jason Corporation, for irrigation and domestic purposes. That the proposed points of diversion, the approximate location and size of the diverting channel, all reservoirs or basins, the location and names of all other works which will cross or connect with the proposed works, and the boundary of all lands, showing by 40-acre subdivisions the areas to be irrigated, are fully and correctly designated thereon.

Walter G. Reid
State Water Right Surveyor

Subscribed and sworn to before me this 17th day of November, 1976.

Gladys E. Anderson

GLADYS E. ANDERSON
Notary Public
Carson City
My Commission Expires Jan.

SCALE: 1" = 400'

0 100 200 400 800 1200 1600 2000

**MAP**
**TO ACCOMPANY APPLICATION**
**TO APPROPRIATE WATER FOR**
**IRRIGATION & DOMESTIC**
**BY JASON CORPORATION**
**FROM UNDERGROUND &**
**DRAIN DITCH SOURCE**

30831 30830