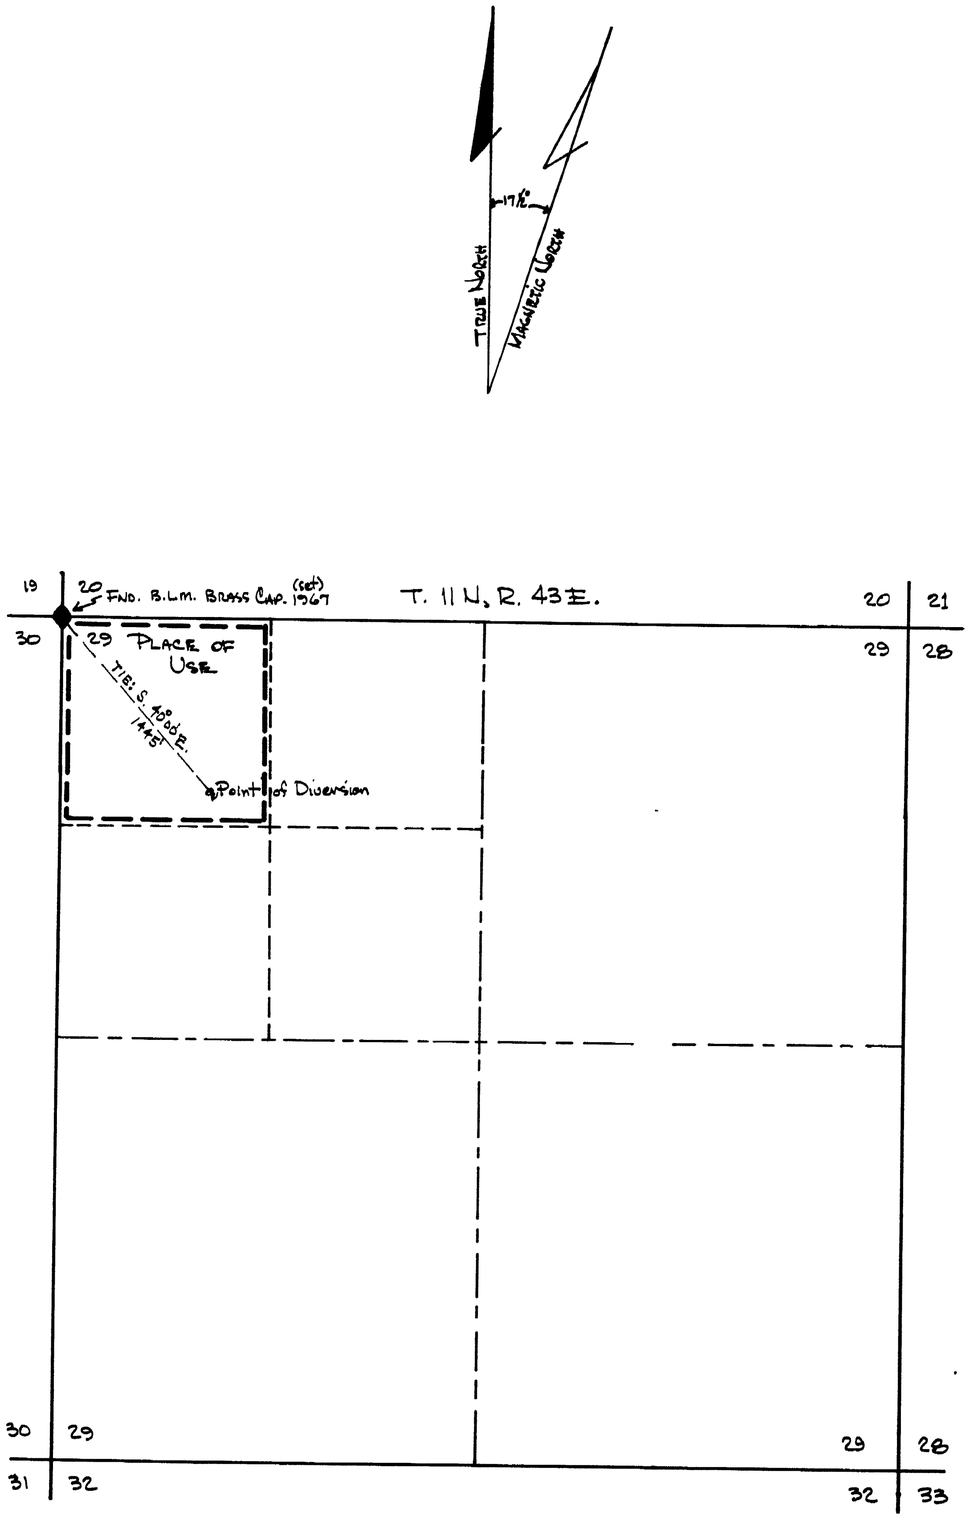

STATE OF NEVADA
COUNTY OF NYE

I, JOHN R. WEBER, being first duly sworn, depose and say that this map, consisting of one sheet, numbered from 1 to 1, inclusive, has been correctly drawn to the designated scale from field notes of a survey made by me, (or under my supervision and direction), between the 2nd day of June, and the 3rd day of June, 1976; that it truly and correctly represents the proposed location and extent of the works used to divert water from underground, in NYE COUNTY, by JEAN C. DUHME for domestic purpose. That the proposed point of diversion, the approximate location and size of the diverting channel or other conduit, the place and manner of use, and the location and names of all other works or streams which are crossed by, or connected with the said works, are fully and correctly designated thereon.

JOHN R. WEBER
STATE WATER RIGHT SURVEYOR
CERTIFICATE No. 452

Subscribed and sworn to before me
this _____ day of _____, 1976.
NOTARY PUBLIC in and for COUNTY, NEVADA.

Evelyn S. Jackson

BASIS OF BEARINGS:
Declination used- 17½°

SCALE: 1" = 500'

500 0 1000 2000

CERTIFICATE NO. [redacted] ISSUED [redacted]

30834

FILED
NOV 22 1976
STATE ENGINEER'S OFFICE

MAP

TO ACCOMPANY APPLICATION to APPROPRIATE WATER
for DOMESTIC PURPOSE
BY JEAN C. DUHME

30834