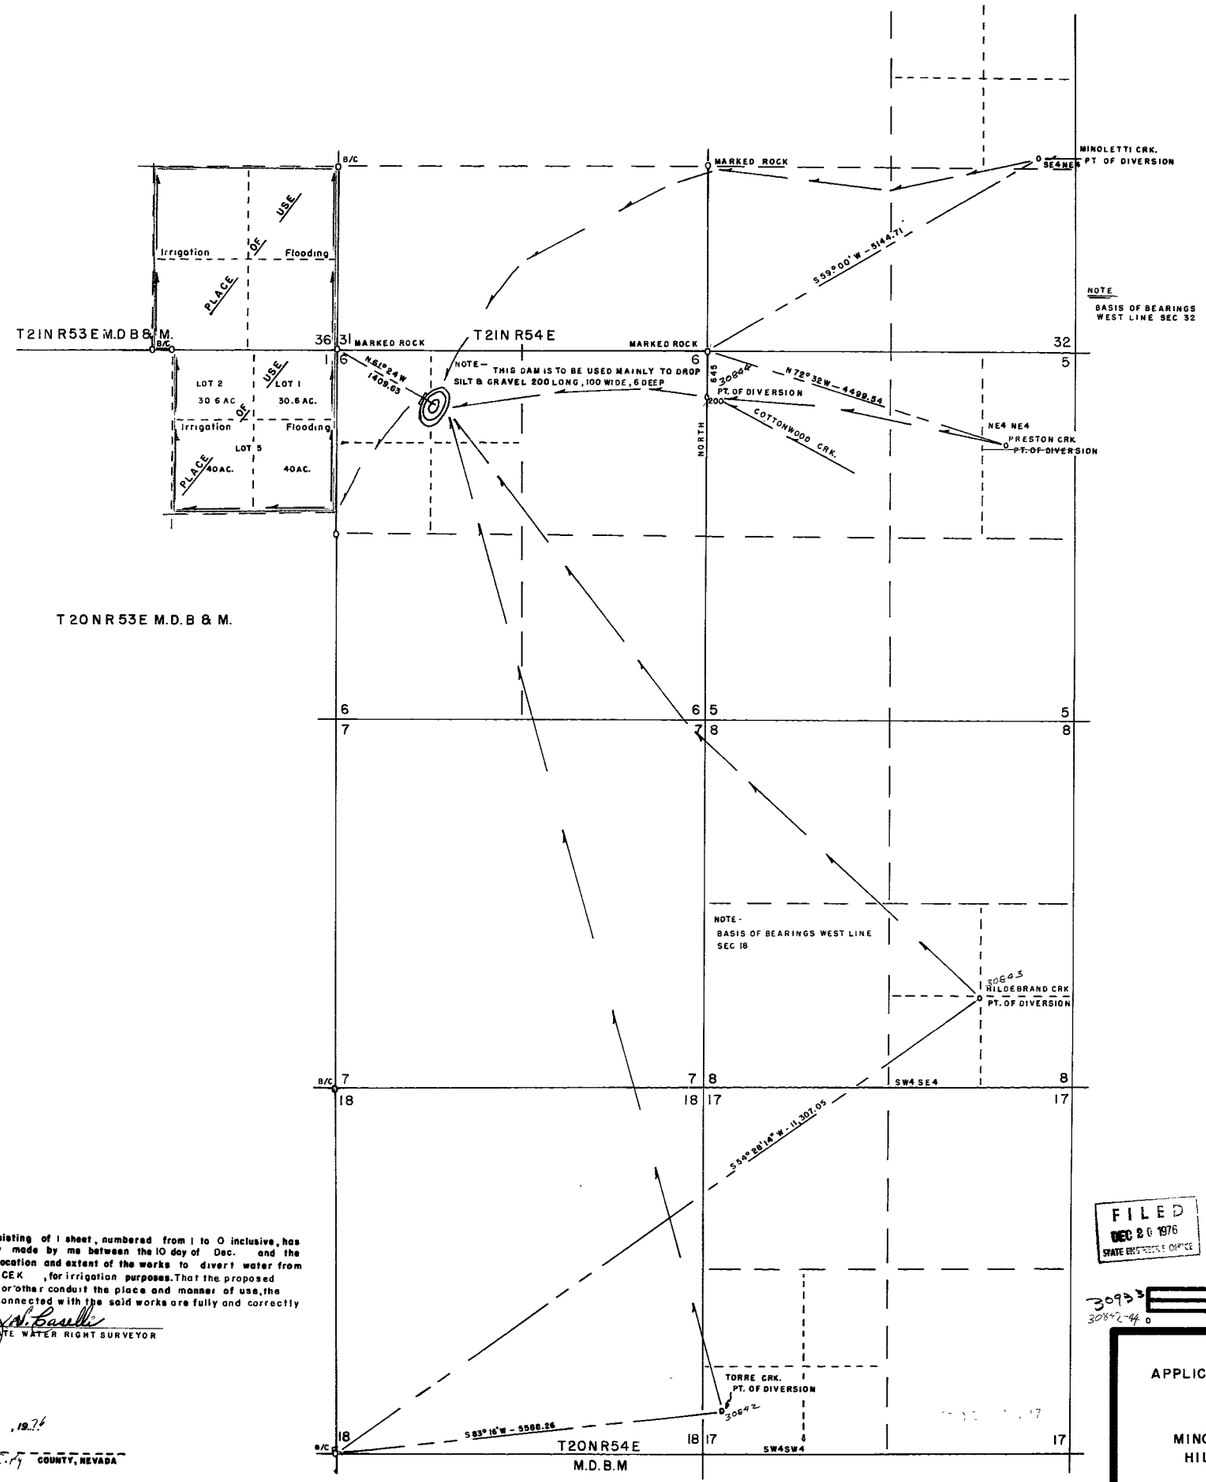

State of Nevada
County of Esmeralda } S.S.

I, J.V.Caselli, being first duly sworn depose and say that this map consisting of 1 sheet, numbered from 1 to 0 inclusive, has been correctly drawn to the designated scale from field notes of a survey made by me between the 10 day of Dec. and the 12 day of Dec, 1976, that it truly and correctly represents the proposed location and extent of the works to divert water from MINOLETTI, COTTONWOOD, PRESTON HILDEBRAND & TORRE Creeks in EUREKA COUNTY by JERRY L. MACHACEK, for irrigation purposes. That the proposed point of diversion, the approximate location and size of the diverting channel or other conduit the place and manner of use, the location and names of all other works or streams which are crossed by, or connected with the said works are fully and correctly designated thereon.

J.V. Caselli
STATE WATER RIGHT SURVEYOR

JEAN WILLIAMS
Notary Public — State of Nevada
Carson City
My Commission Expires Sept. 24, 1977

Subscribed and sworn to before me this 20th day of Dec., 1976

Jean Williams
NOTARY PUBLIC IN AND FOR Carson City COUNTY, NEVADA

FILED
DEC 20 1976
STATE ENGINEER'S OFFICE

30933
30842-44 0 1000 2000 3000 4000 5000

MAP TO ACCOMPANY
APPLICATION TO APPROPRIATE WATER
FOR
IRRIGATION
FROM
MINOLETTI, PRESTON, COTTONWOOD,
HILDEBRAND & TORRES CREEKS
BY
JERRY L. MACHACEK

SCALE 1" = 1000 FT.

SURVEYED BY —
J.V. CASELLI

30933 30844 30843 30842