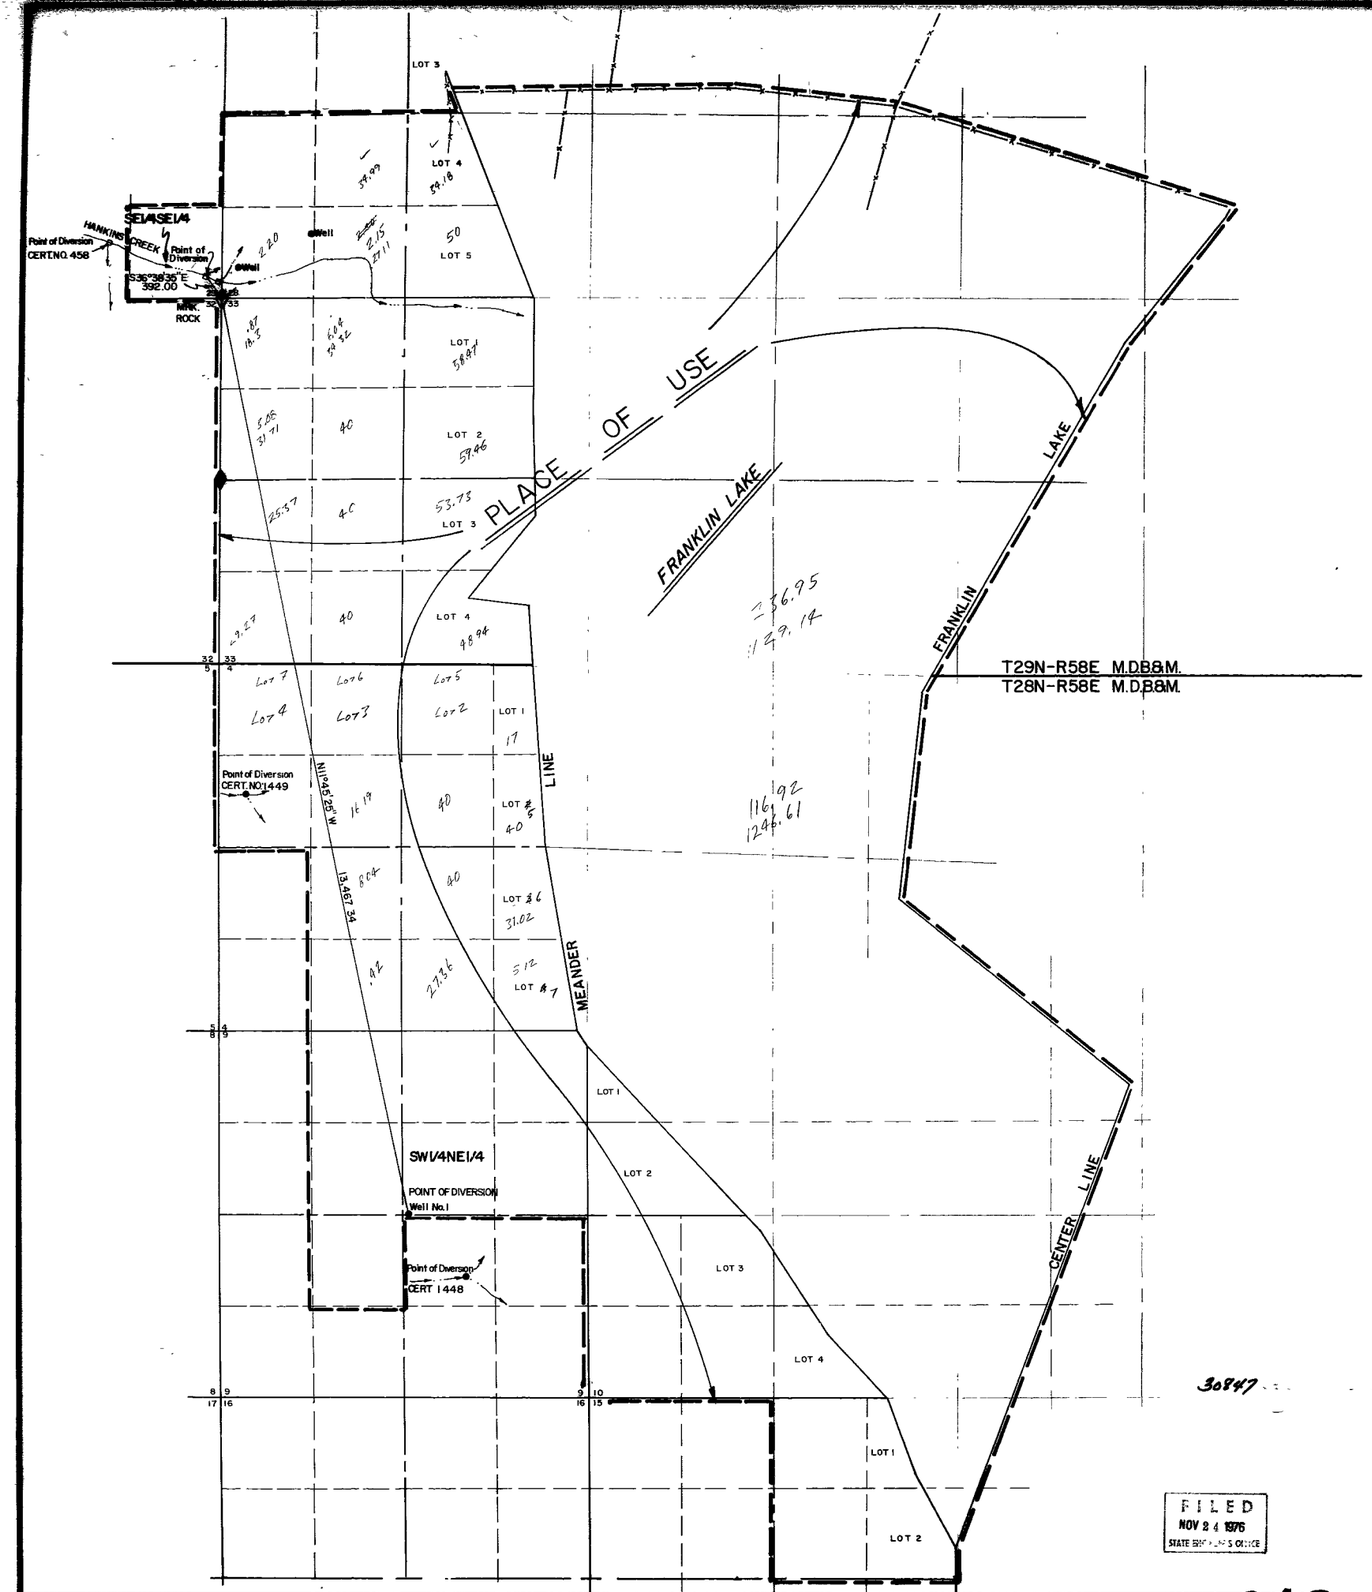

State of Nevada
County of Elko } SS

I, Alan S Boyack, being first duly sworn, depose and say that this map consisting of one sheet, has been correctly drawn to the designated scale from field notes of a survey made under my supervision and direction, between the 25th day of OCTOBER and the 26th day of OCTOBER, 1976, that it truly and correctly represents the proposed location and extent of the works used to divert water from Hankins Creek & Underground in Elko County, by Lynn W. & Elaine Rose, for Irrigation, Stockwater & Domestic purposes. That the proposed point of diversion, the approximate location and size of the diverting channel, all reservoirs or basins, the location and names of all other works which will cross or connect with the proposed works, and the boundary of all lands, showing by 40 acre subdivisions the areas proposed to be irrigated, are fully and correctly designated thereon.

Alan S. Boyack
State Water Rights Surveyor No. 358

Subscribed and sworn to before me this 22 day of Nov, 1976.

Wylma West
Notary Public in and for ELKO COUNTY, NEVADA

WYLMA WEST
Notary Public - State of Nev.
Elko County, Nevada
Commission Expires April

SCALE 1"=1000'
0 500 1000 2000 3000 4000 5000

30847 ... 10009 ISSUED 4-26-82

FILED
NOV 24 1976
STATE ENGINEER'S OFFICE

MAP

TO ACCOMPANY APPLICATION TO APPROPRIATE WATER FOR IRRIGATION, STOCKWATER, & DOMESTIC by LYNN W. & ELAINE ROSE

BOYACK SURVEYING ELKO, NEVADA W-76030

30848 30847 30846 30845