[illegible] AND THAT I AM [illegible] THE [illegible] OF [illegible] AND THAT THE [illegible] ON THE 29th DAY OF NOVEMBER, 1976, I FULLY [illegible] AND CORRECTLY REPRESENTS THE LOCATION AND EXTENT OF THE WORKS [illegible] TO DIVERT WATER FROM THE LAS VEGAS VALLEY WATER BASIN IN CLARK COUNTY [illegible] PERMIT SURVEY FOR QUASI-MUNICIPAL (2 RESIDENTIAL LOTS), THAT THE POINT OF DIVERSION, IS FULLY AND CORRECTLY DESIGNATED HEREON.

Warren L. Jackson
WARREN L. JACKSON - STATE WATER RIGHTS SURVEYOR No. 366

SUBSCRIBED AND SWORN TO BEFORE ME THIS 29th DAY OF NOVEMBER, 1976.

Judith Ann Pingpank
NOTARY PUBLIC IN AND FOR CLARK COUNTY, NEVADA

MY COMMISSION EXPIRES Oct. 11, 1977

JUDITH ANN PINGPANK
Notary Public • State of Nevada
COUNTY OF CLARK
My Comm. Expires Oct. 11, 1977

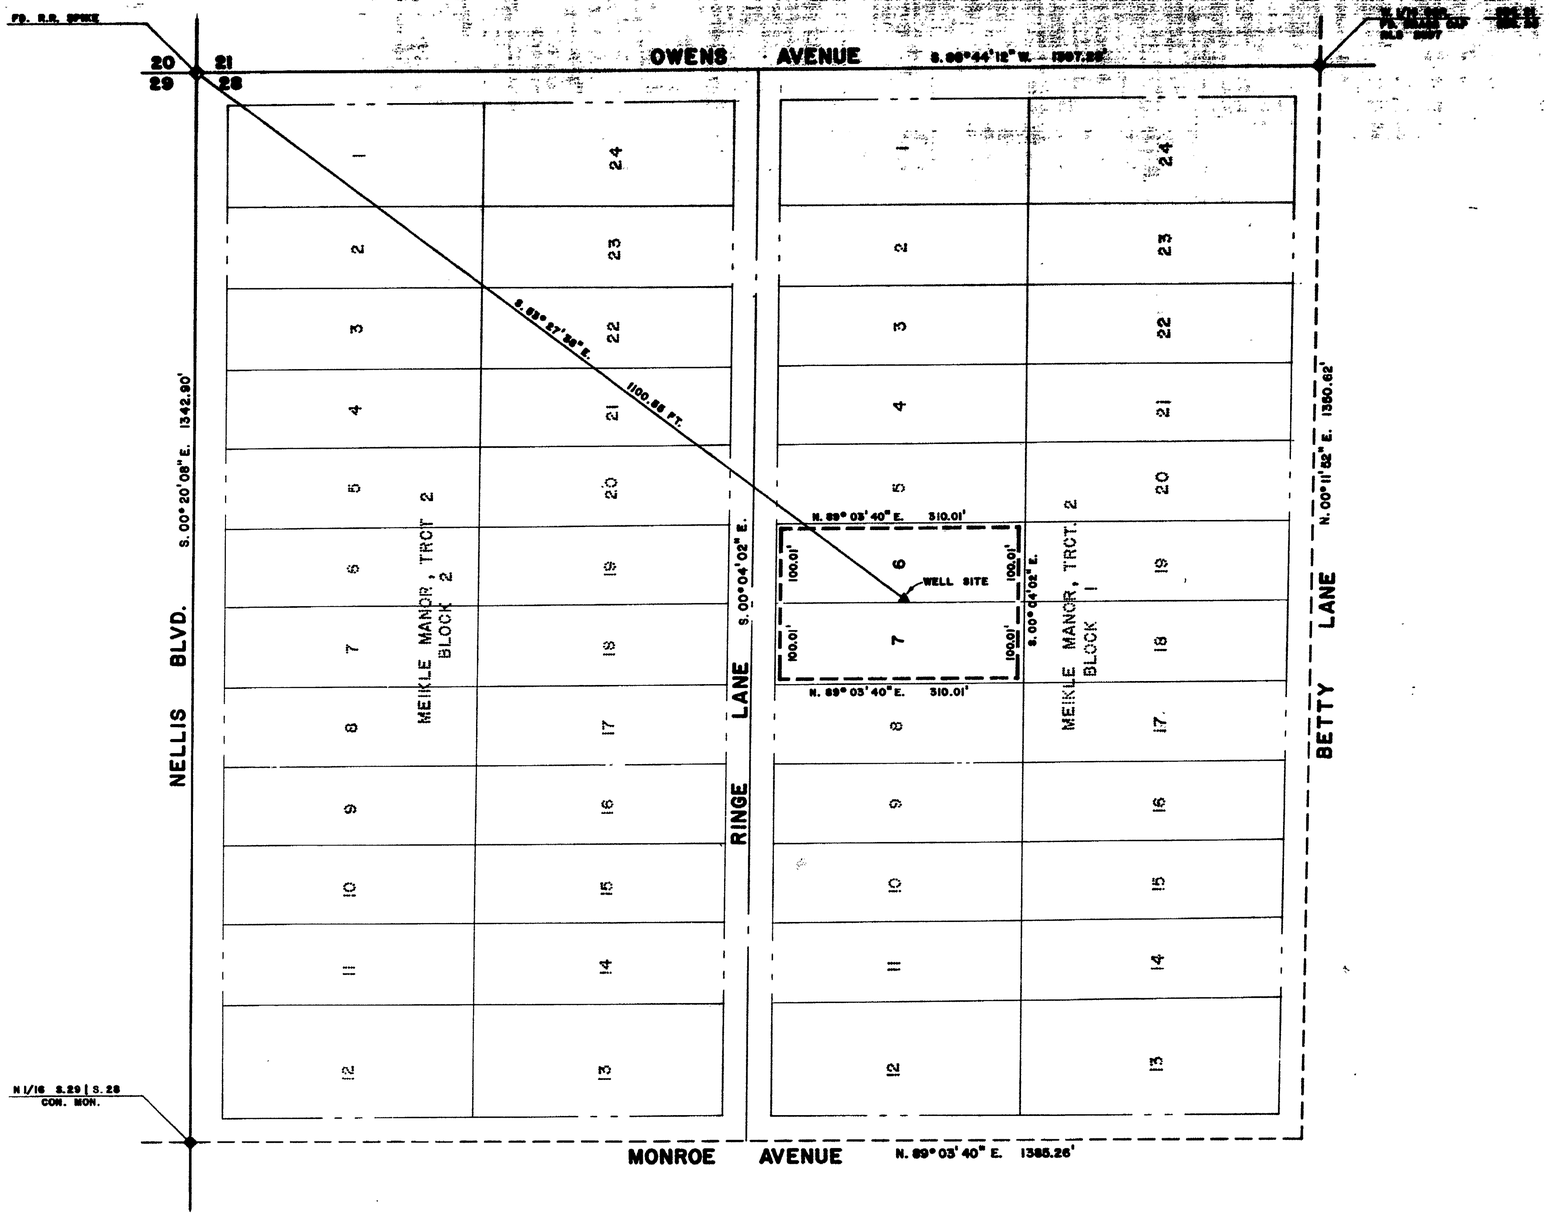

NW 1/4, NW 1/4, SECTION 28, T.20S., R.62E., M.D.M.
CLARK COUNTY, NEVADA

BASIS OF BEARINGS

THE NORTH LINE OF THE NW 1/4 OF SECTION 28, T. 20 S., R. 62 E., M.D.M., CLARK COUNTY NEVADA, SHOWN AS S. 88° 44' 12" W. ON THE PLAT OF MEIKLE MANOR TRACT 2 SUBDIVISION, BOOK 3, PAGE 55 ON FILE AT THE OFFICE OF THE CLARK COUNTY RECORDER.

LEGEND

- - - - PLACE OF USE
— — — RIGHT OF WAY

0 100 200 300
SCALE: 1" = 100'

FILED
JAN 20 1977
STATE ENGINEER'S OFFICE

30872

OFFICE
STATE ENGINEER

1970 DEC 3 PM 2 29

MAP

TO ACCOMPANY APPLICATION TO APPROPRIATE WATER

BY: STEWART WARREN

FOR: QUASI-MUNICIPAL (2 RESIDENTIAL LOTS)

FROM: LAS VEGAS VALLEY WATER BASIN

30872