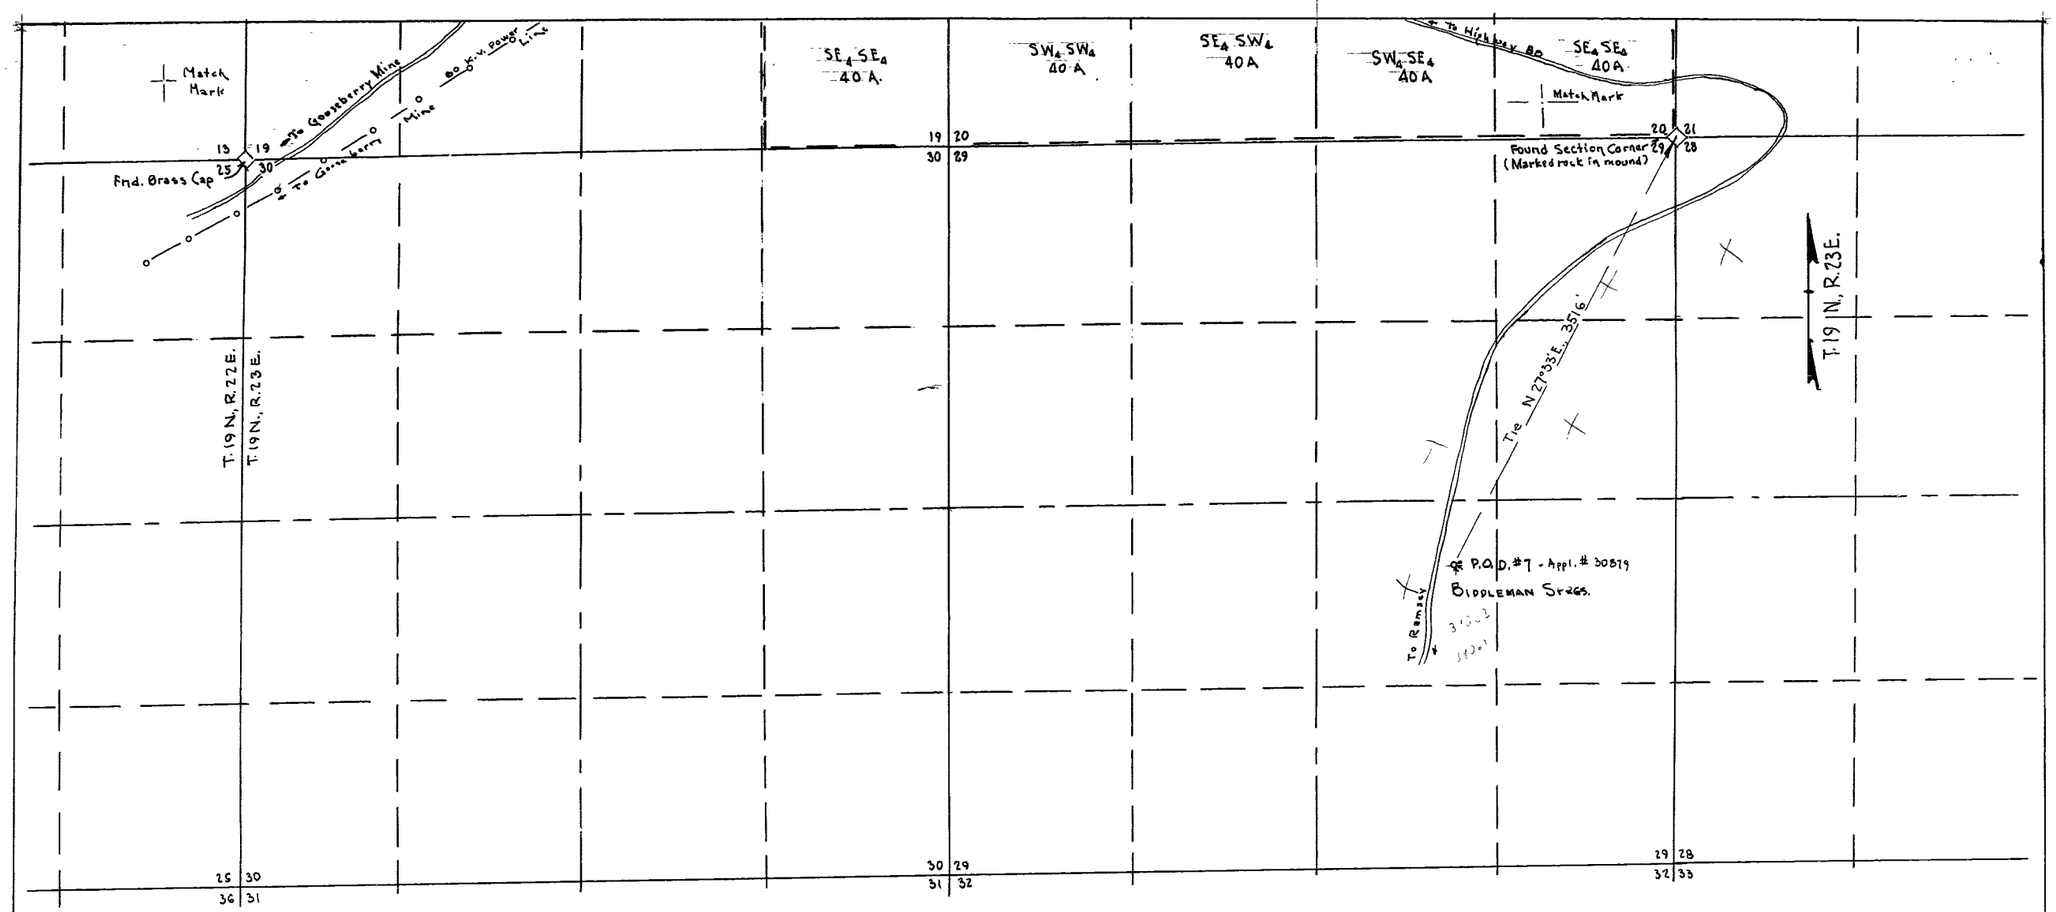

Basis of Bearings - Nevada State Coordinate System North - deflected from Sierra Pacific Power Co's. bearing N. 58° 11' 48" E. on 60 K.V. Power line as shown.

State of Nevada
County of Carson City ss

I, John E. Curran, being first duly sworn, depose and say that this map, consisting of 2 sheets has been correctly drawn to the designated scale from field notes of a survey made by me on December 11, 1976; that it truly and correctly represents the proposed location and extent of the works used to divert water from Biddleman Spring in Storey County, by the Curtiss-Wright Corporation, for Irrigation purposes. That the proposed Point of Diversion, all reservoirs or basins, the location and names of all other works which will cross or connect with the proposed works, and the boundaries of all lands showing by 40 Acre subdivisions, the areas proposed to be irrigated are fully and correctly designated hereon. John E. Curran

State Water Right Surveyor
488 - P.E. & L.S. # 2580

Subscribed and sworn to before me this 25th day of Jan, 1976
Jean Williams
Notary Public in and for Carson City County, State of Nevada

JEAN WILLIAMS
Notary Public — State of Nevada
Carson City
My Commission Expires Sept. 24, 1977

39061 CERTIFICATE NO. 10930 ISSUED 5/30/84

FILED
JAN 25 1977
STATE ENGINEER'S OFFICE

0 500 1000 1500 2000
SCALE 1" = 500'

MAP
TO ACCOMPANY APPLICATION TO APPROPRIATE WATER FOR IRRIGATION BY THE CURTISS-WRIGHT CORPORATION - FROM BIDDLEMAN SPRINGS IN STOREY COUNTY -
SHEET No. 1 OF 2

39062 39061 30879 30878 30877 30876 30875 30874 30873

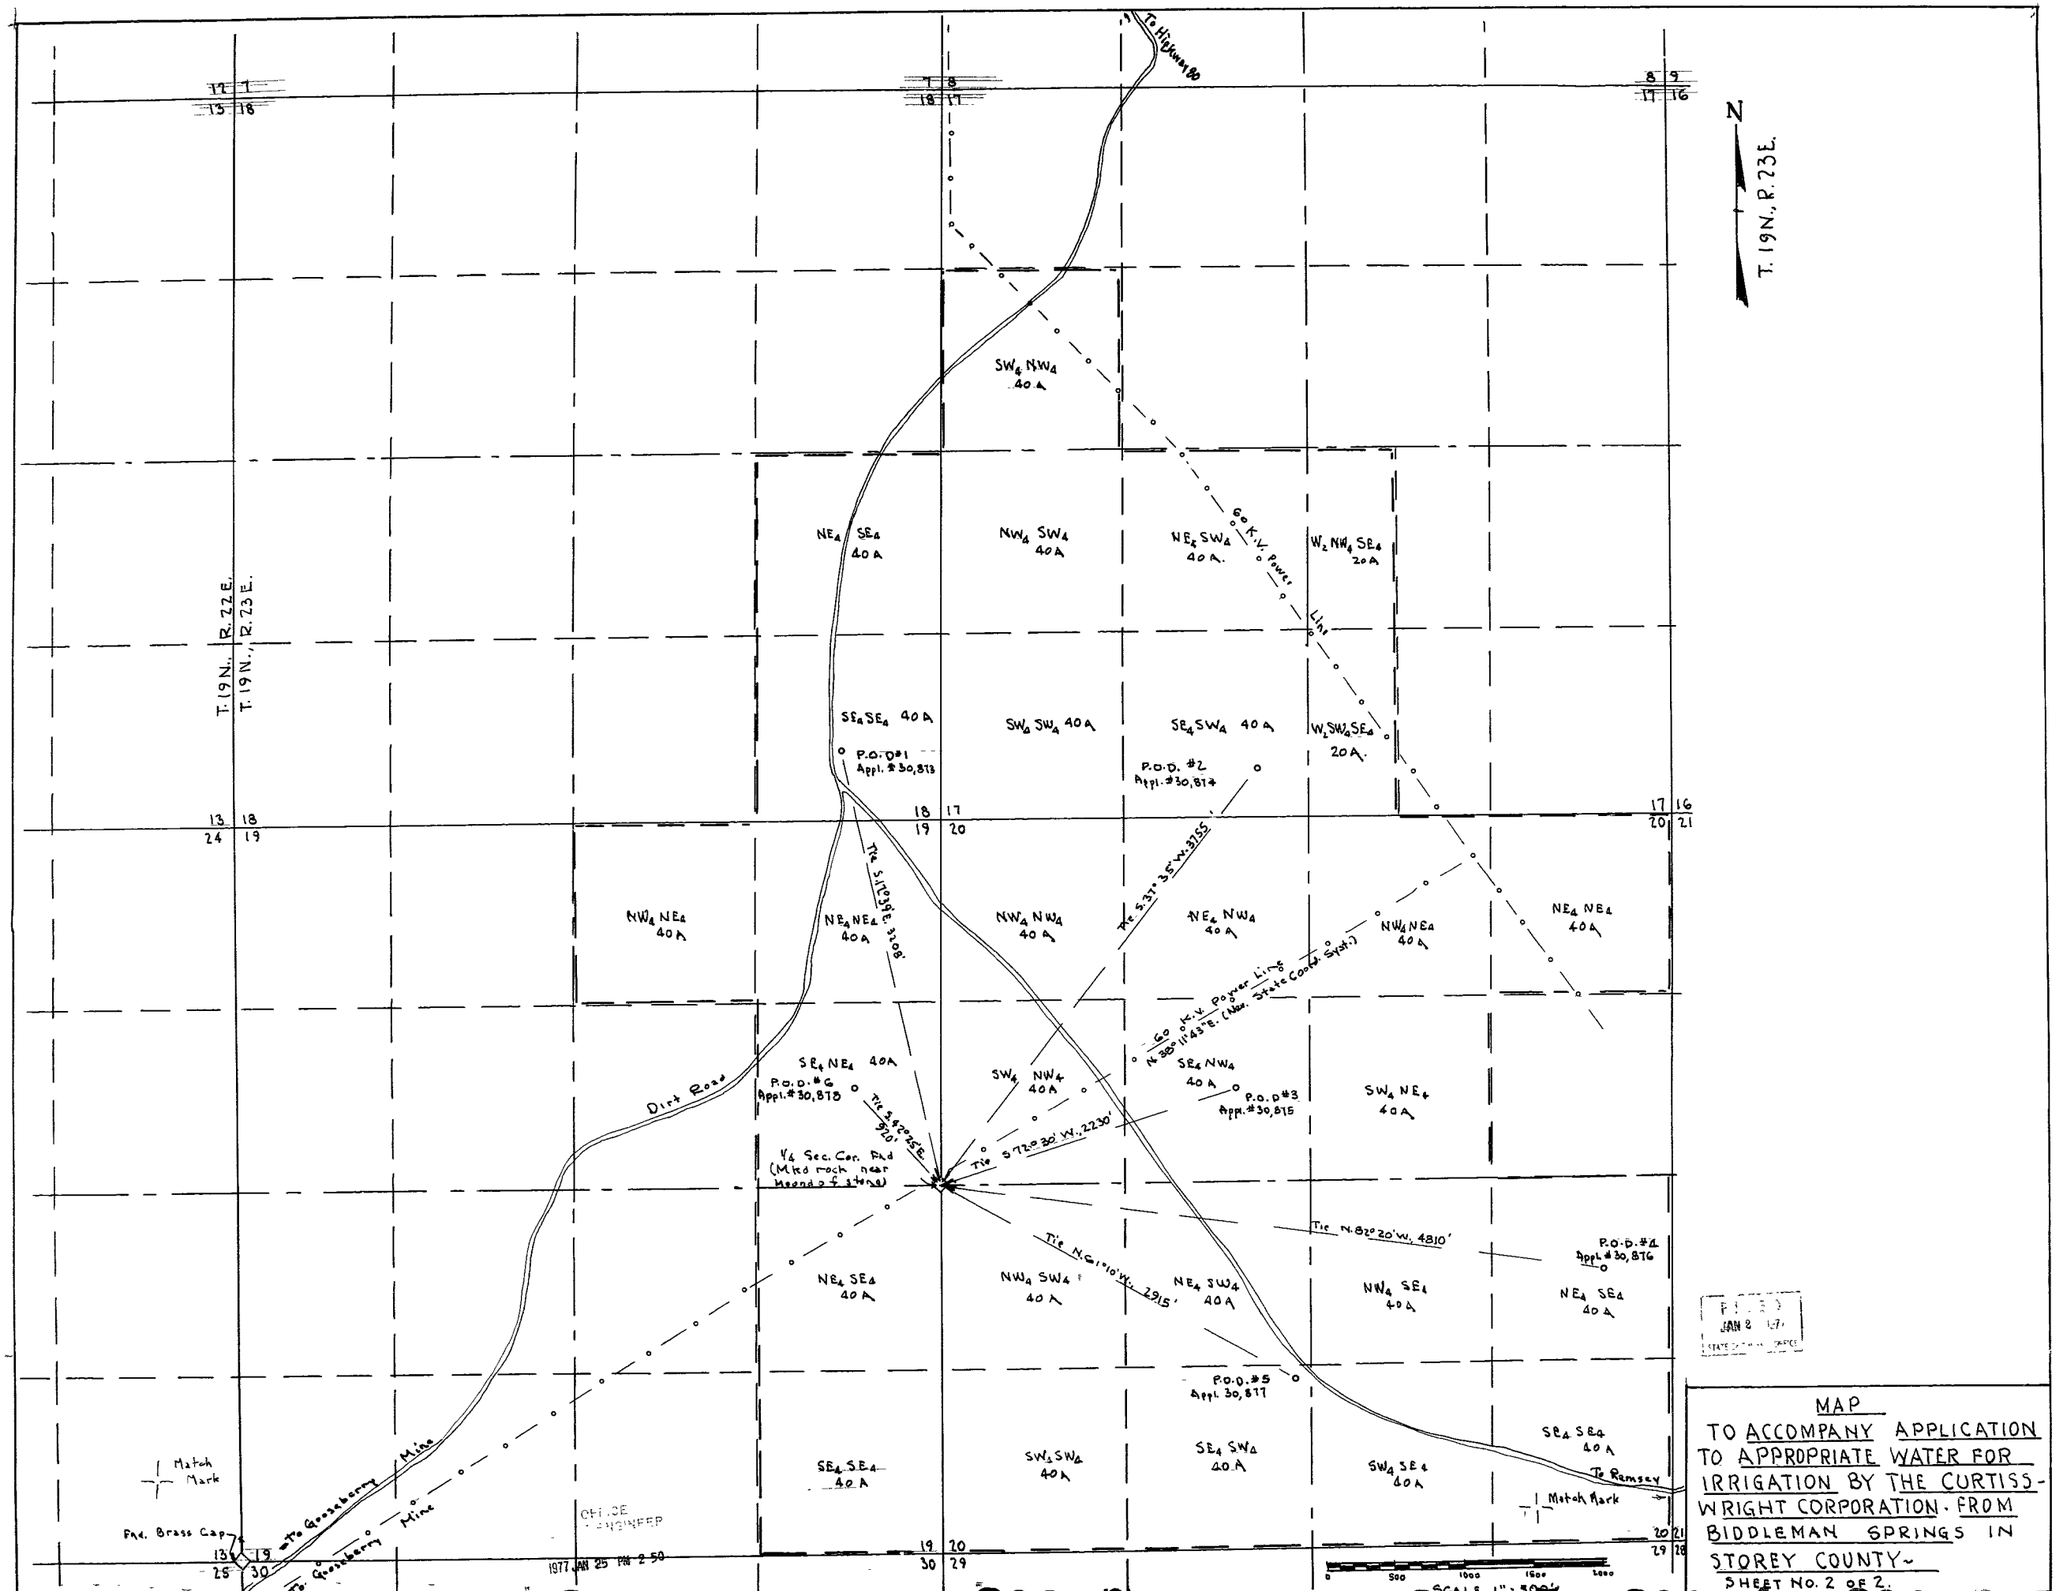

MAP
TO ACCOMPANY APPLICATION TO APPROPRIATE WATER FOR IRRIGATION BY THE CURTISS-WRIGHT CORPORATION. FROM BIDDLEMAN SPRINGS IN STOREY COUNTY~
SHEET No. 2 OF 2.

OFFICE ENGINEER
1977 JAN 25 PM 2 50
JAN 2 1977
STATE ENGINEER

39062 39061 30879 30878 30877 30876 30875 30874 30