T. 22 N. R. 54 E. M.D.B. & M.

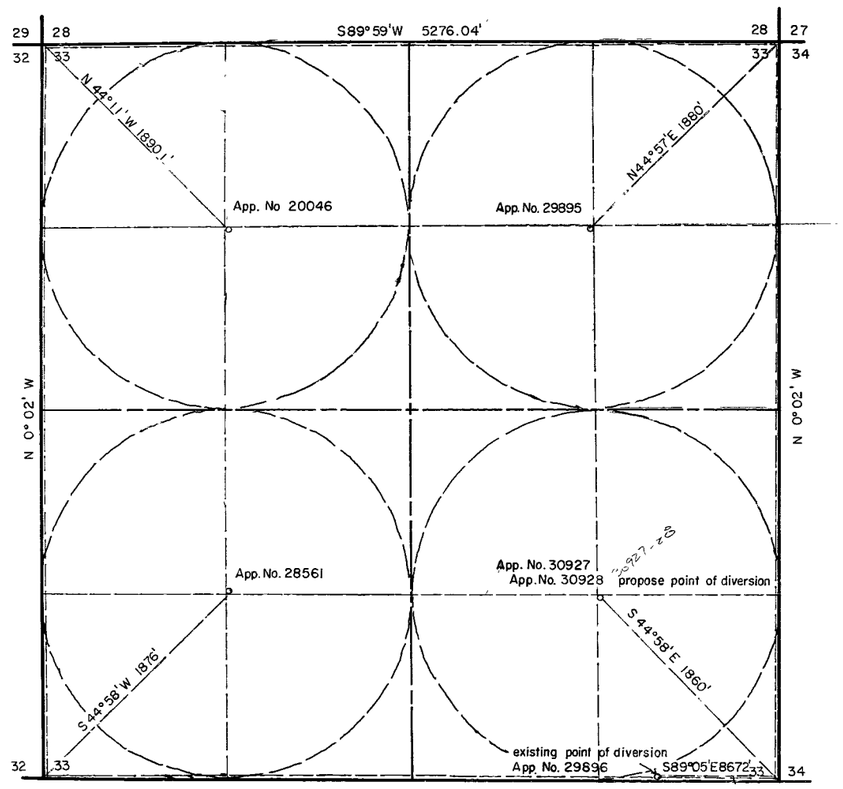

STATE OF NEVADA
COUNTY OF EUREKA } SS

I, Curtis W. Drollinger, being first duly sworn, depose and say that this map, consisting of 1 sheet numbered from 1 to 1, inclusive, has been correctly drawn to the designated scale from field notes of a survey made by me, (or under my supervision and direction), between the 20th day of December, and the 29th day of December, 1976; that it truly and correctly represents the proposed location and extent of the works used to divert water from underground sources, in Eureka County, by Gladys A. & Ronald W. Blehm for irrigation purposes. That the proposed point of diversion, the approximate location and size of the diverting channel, all reservoirs or basins, the location and names of all other works which will cross or connect with the proposed works, and the boundary of all lands, showing by 40-acre subdivisions the areas proposed to be irrigated, are fully and correctly designated thereon

State Water Right Surveyor

Subscribed and sworn to before me
this 30th day of December, 1976
Notary Public in and for Eureka, Nevada

Basis of Bearings: B.L.M. Plat

Scale 1" = 500'

0' 250' 750' 1250'
500' 1000' 1500'

30927-28

FILED
MAR 9 1977
STATE ENGINEER'S OFFICE

OFFICE
STATE ENGINEER
1977 MAR 9 PM 2 29

OFFICE
STATE ENGINEER
1977 JAN 13 PM 2 23

MAP

To Accompany Application to Change Point of Diversion and to Make all Waters Appurtenant to all lands in section 33

By: Ronald W. & Gladys A. Blehm

EASTERN NEVADA SURVEYS
P O Box 278 Phone: 702-237-5566
Eureka, Nevada 89316
Drawn By: CWD
Date 12-29-76

30928 30927