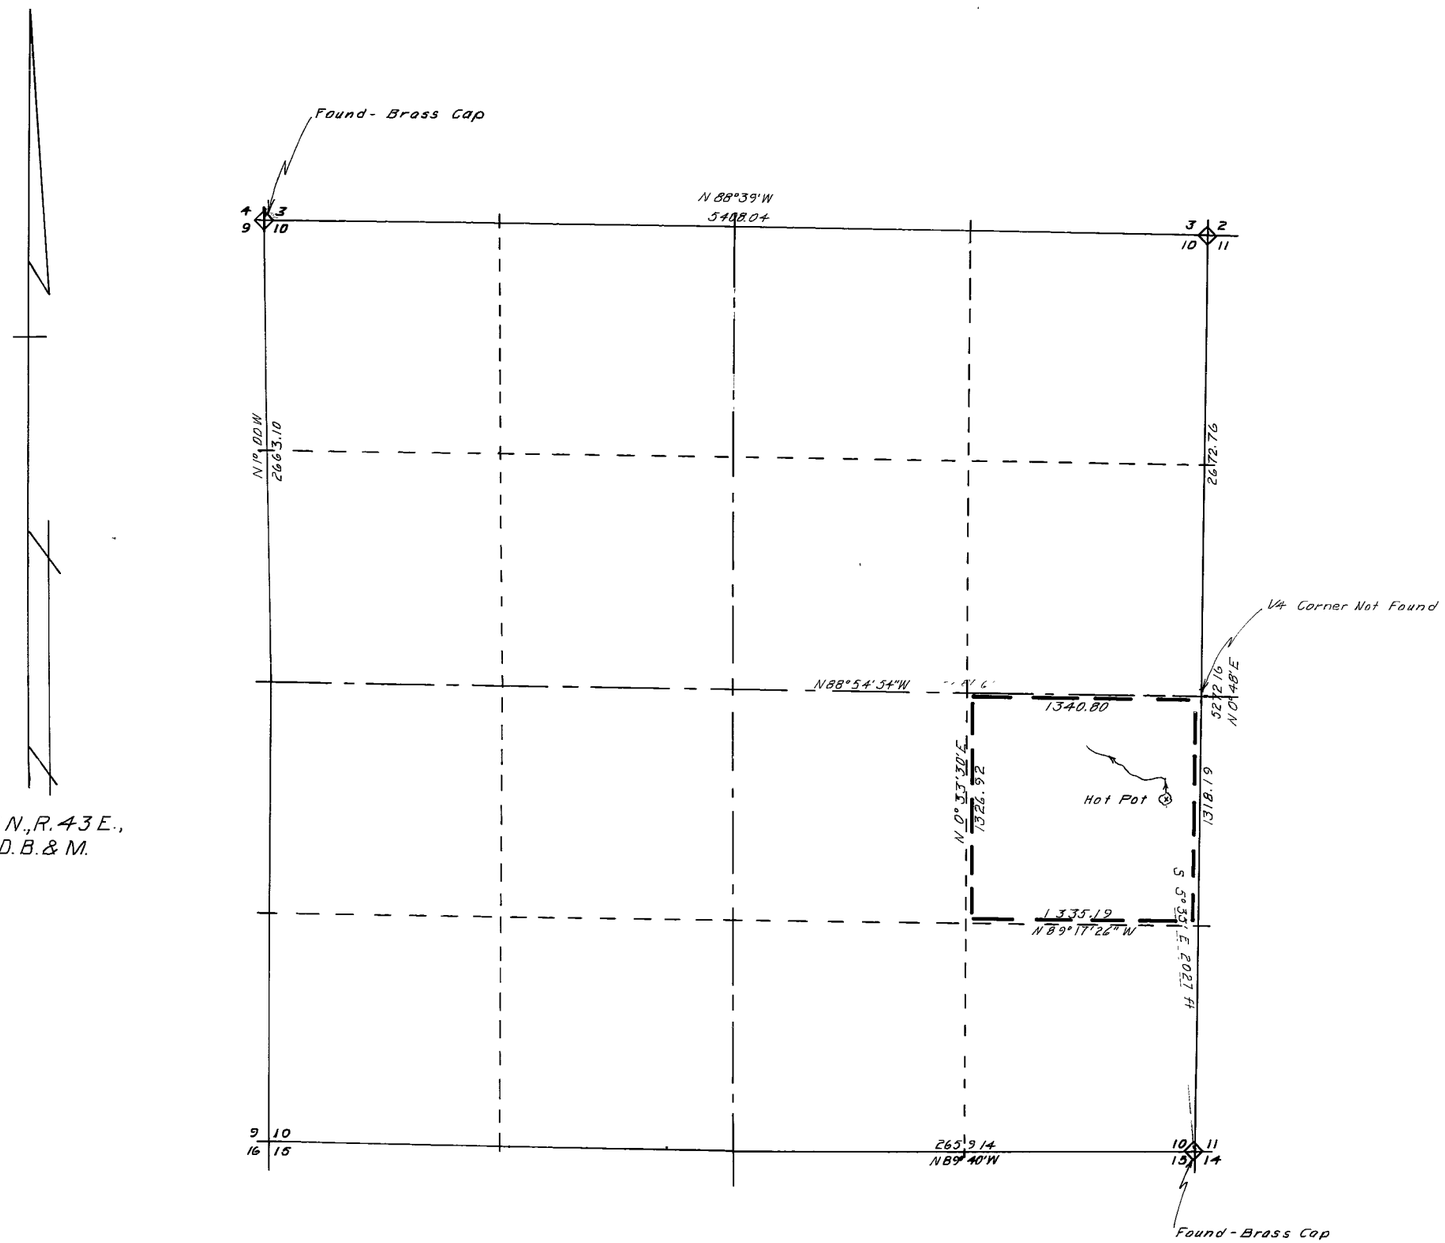

Note.
Basis of Bearings Dependent Resurvey of 1972

STATE OF NEVADA
COUNTY OF HUMBOLDT } S S

I J R Caldwell being first duly sworn depose and say that this map consisting of sheets has been correctly drawn to the designated scale from field notes of survey made by me (or under my supervision and direction) John Fransway, Jr., Marian Fransway & Ray Jane Studebaker that it truly and correctly represents the proposed location and extent of the works used to divert water from Hot Pot Springs in HUMBOLDT County, John for RECREATION, COMMERCIAL & DOMESTIC

[illegible] dary of all lands

and the location and names of all other works or streams which are crossed by [illegible] [illegible] and correctly designated [illegible]

J. R. CALDWELL

13th December 1976

Humboldt County Recorder

400'

400 0 400 800 1200 1600

MAP TO ACCOMPANY

FOR RECREATION, COMMERCIAL & DOMESTIC

BY John Fransway Jr., Marian Fransway & Ray Jane Studebaker

FROM HOT POT SPRINGS

IN HUMBOLDT COUNTY, NEVADA

F.I.L.E.D.
DEC 14 1976
STATE ENGINEER'S OFFICE

30931 30930