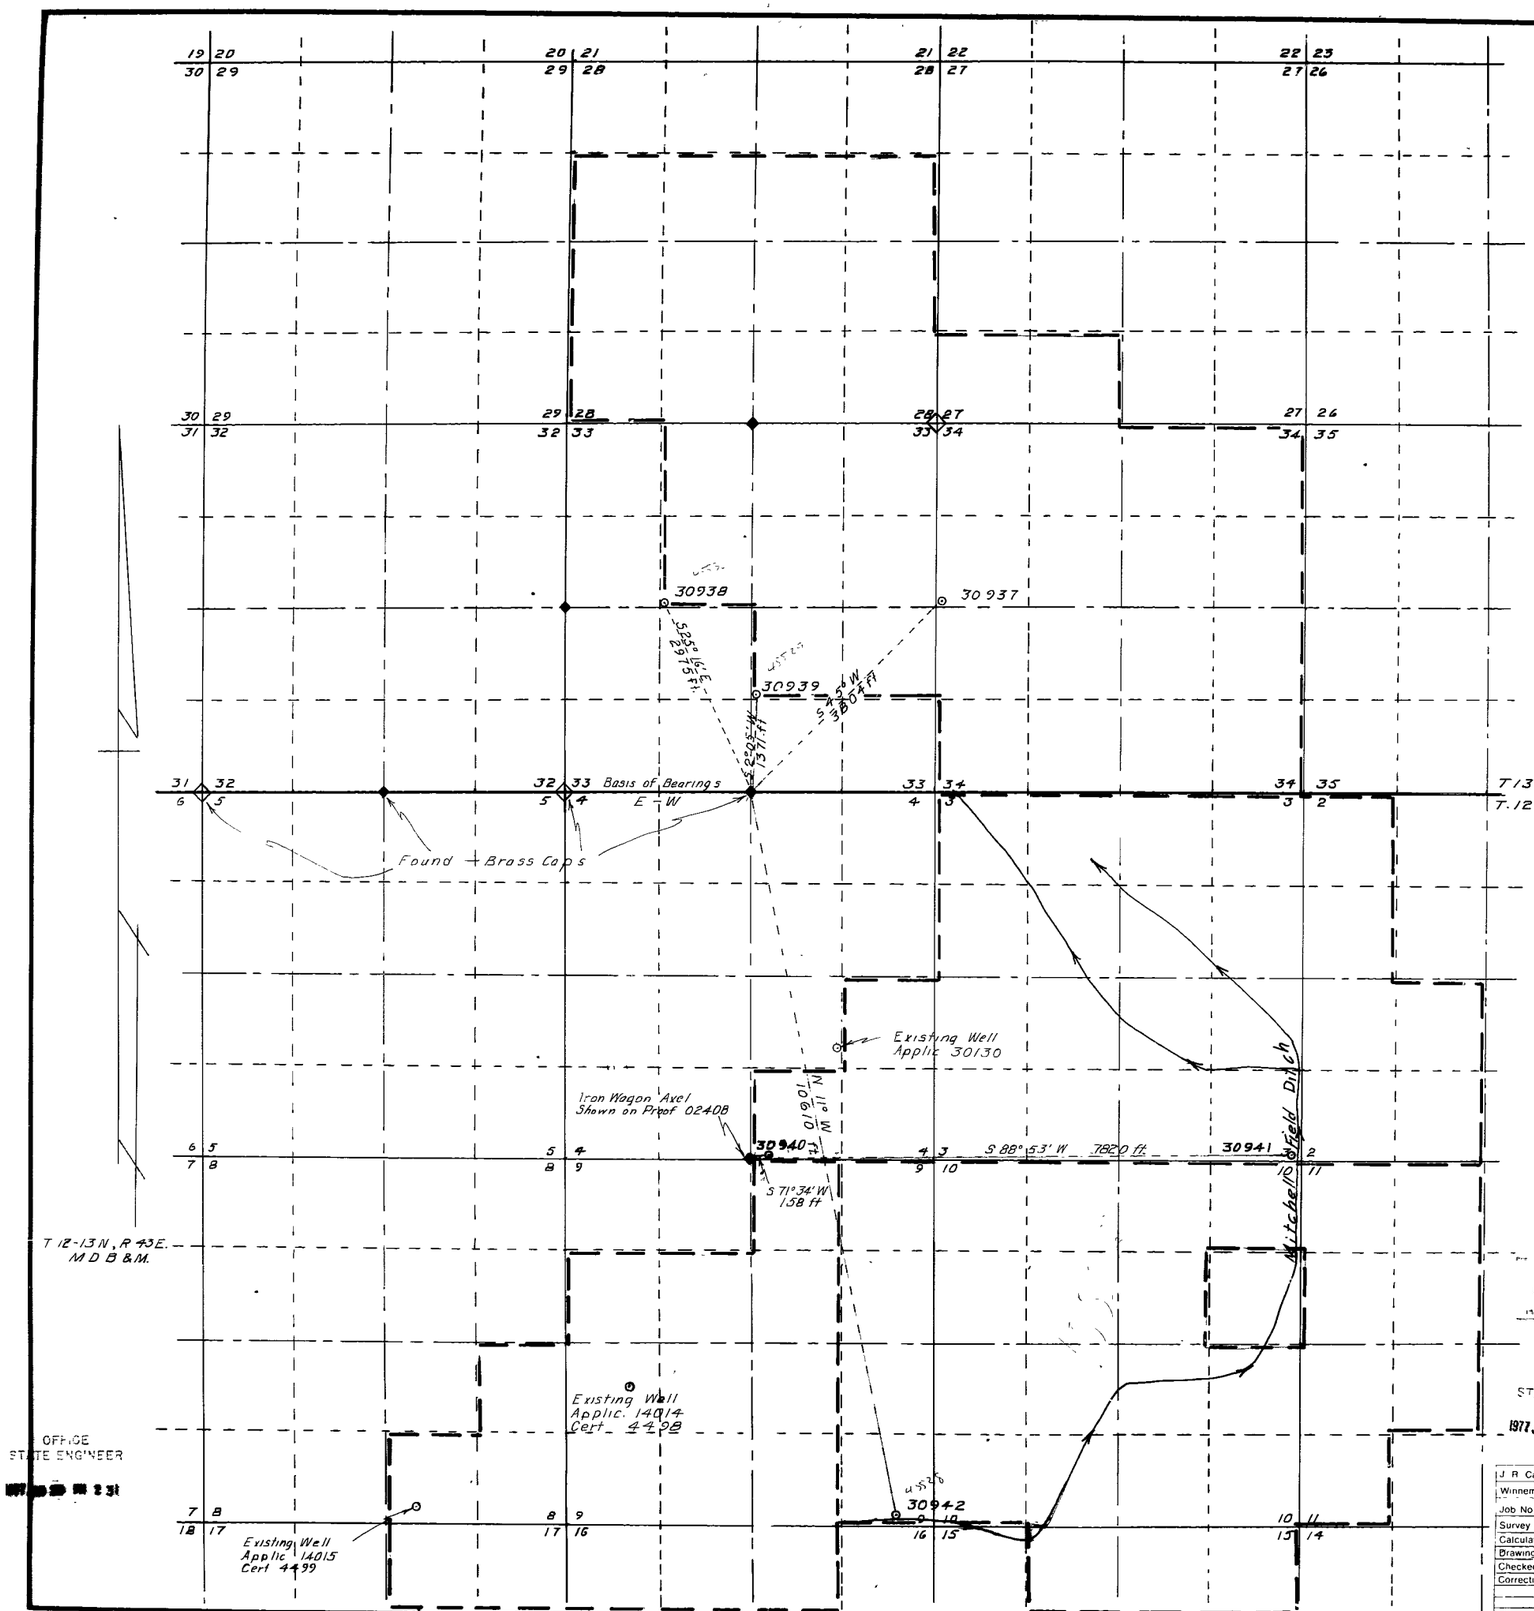

STATE OF NEVADA
COUNTY OF HUMBOLDT } S.S.

[illegible] ON the 20th AND 21st DAYS OF DECEMBER, 1976 that it [illegible] the works used to [illegible] UNDERGROUND NYE ZIMMERMAN RANCHING CORPORATION [illegible] IRRIGATION [illegible] SHOWING BY 40-ACRE SUB-DIVISIONS THE LAND TO BE IRRIGATED

[illegible]

Humboldt County Recorder

Scale 1 - 1000'

30937-39 Corrections

1000 0 1000 2000 3000 4000

30940 OK
41 OK
42 OK

OFFICE
STATE ENGINEER

1977 JAN 28 PM 2 19

OFFICE
STATE ENGINEER

J R Caldwell		
Winnemucca Nevada		
Job No 76082	By	Date
Survey	JRC	12/21/76
Calculations		
Drawing	"	1/17/77
Checked		
Corrections		

MAP TO ACCOMPANY

APPLICATION TO APPROPRIATE WATER

FOR IRRIGATION
BY ZIMMERMAN RANCHING CORP.
FROM UNDERGROUND
IN NYE COUNTY, NEVADA

45530 45529 45528 30942 30939 30938 30937