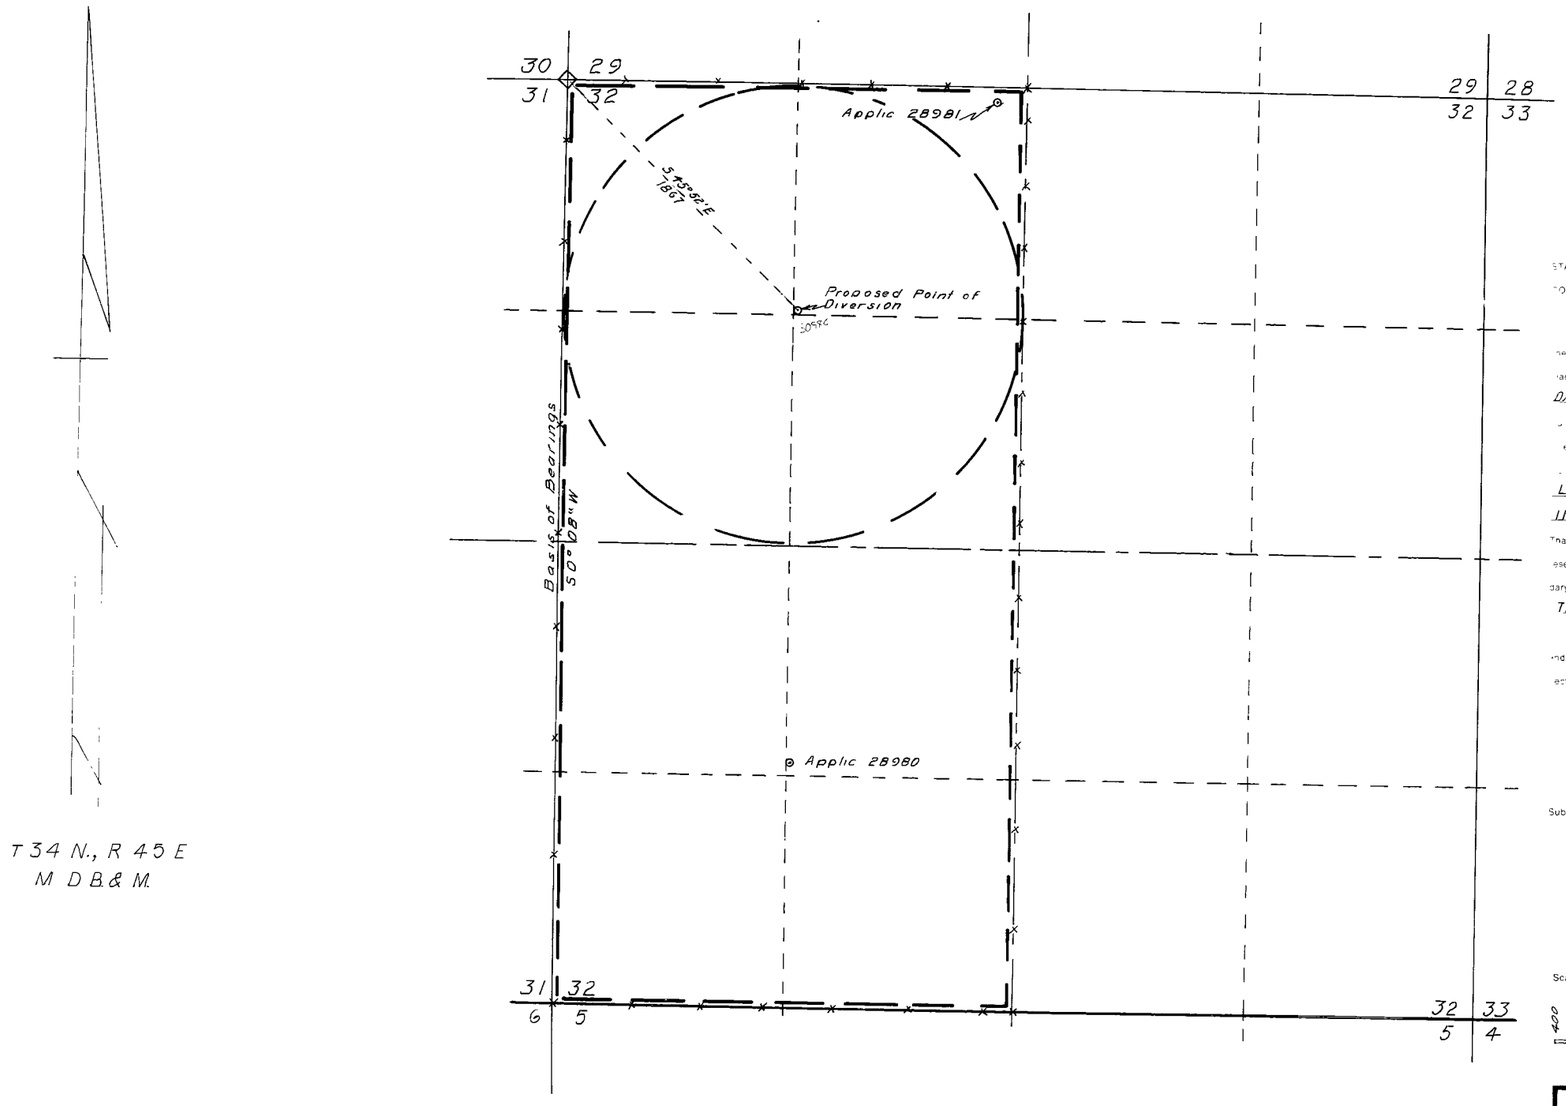

STATE OF NEVAD
COUNTY OF HUMBOLD

R Caldwell ... sworn depose ... map con
heets has been ... to the des ... field not
ade by me ... upervision and ... ON THE 15TH
DAY OF NOVEMBER 1974
y and corr ... the proposed ... tent of the
ert water from UNDERGROUND
LANDER
LEON E. & NORMA G. TAYLOR ... for
IRRIGATION & DOMESTIC
That the propos ... ersion the for ... of the diver
eservoirs and ... and descrip ... ring devices
dary of all lands SHOWING BY 40 ACRE SUBDIVISIONS
THE LAND PROPOSED TO BE IRRIGATED
nd the locat ... all other w ... ch are cros
ected with sa ... ly and corre ... hereon.

J R Caldwell
Right Surveyo

Subscribed an ... before me this 3rd January 7
Humboldt County Recorde

Scale 1 = 400

400 0 400 800 1200 1600

FILED
JAN 5 1977
STATE ENGINEER'S OFFICE

OFFICE
STATE ENGINEER
1977 JAN 5 PM 2 31

J R Caldwell	
Winnemucca, Nev	
Job No 76084	Date
Survey	J.R.C. 11/15/74
Calculations	
Drawing	1/6/77
Checked	
Corrections	

MAP TO ACCOMPANY

APPLICATION TO APPROPRIATE

FOR IRRIGATION & DOMESTIC
BY LEON E. & NORMA G. TAYLOR
FROM UNDERGROUND
IN LANDER COUNTY, NEVADA

30984