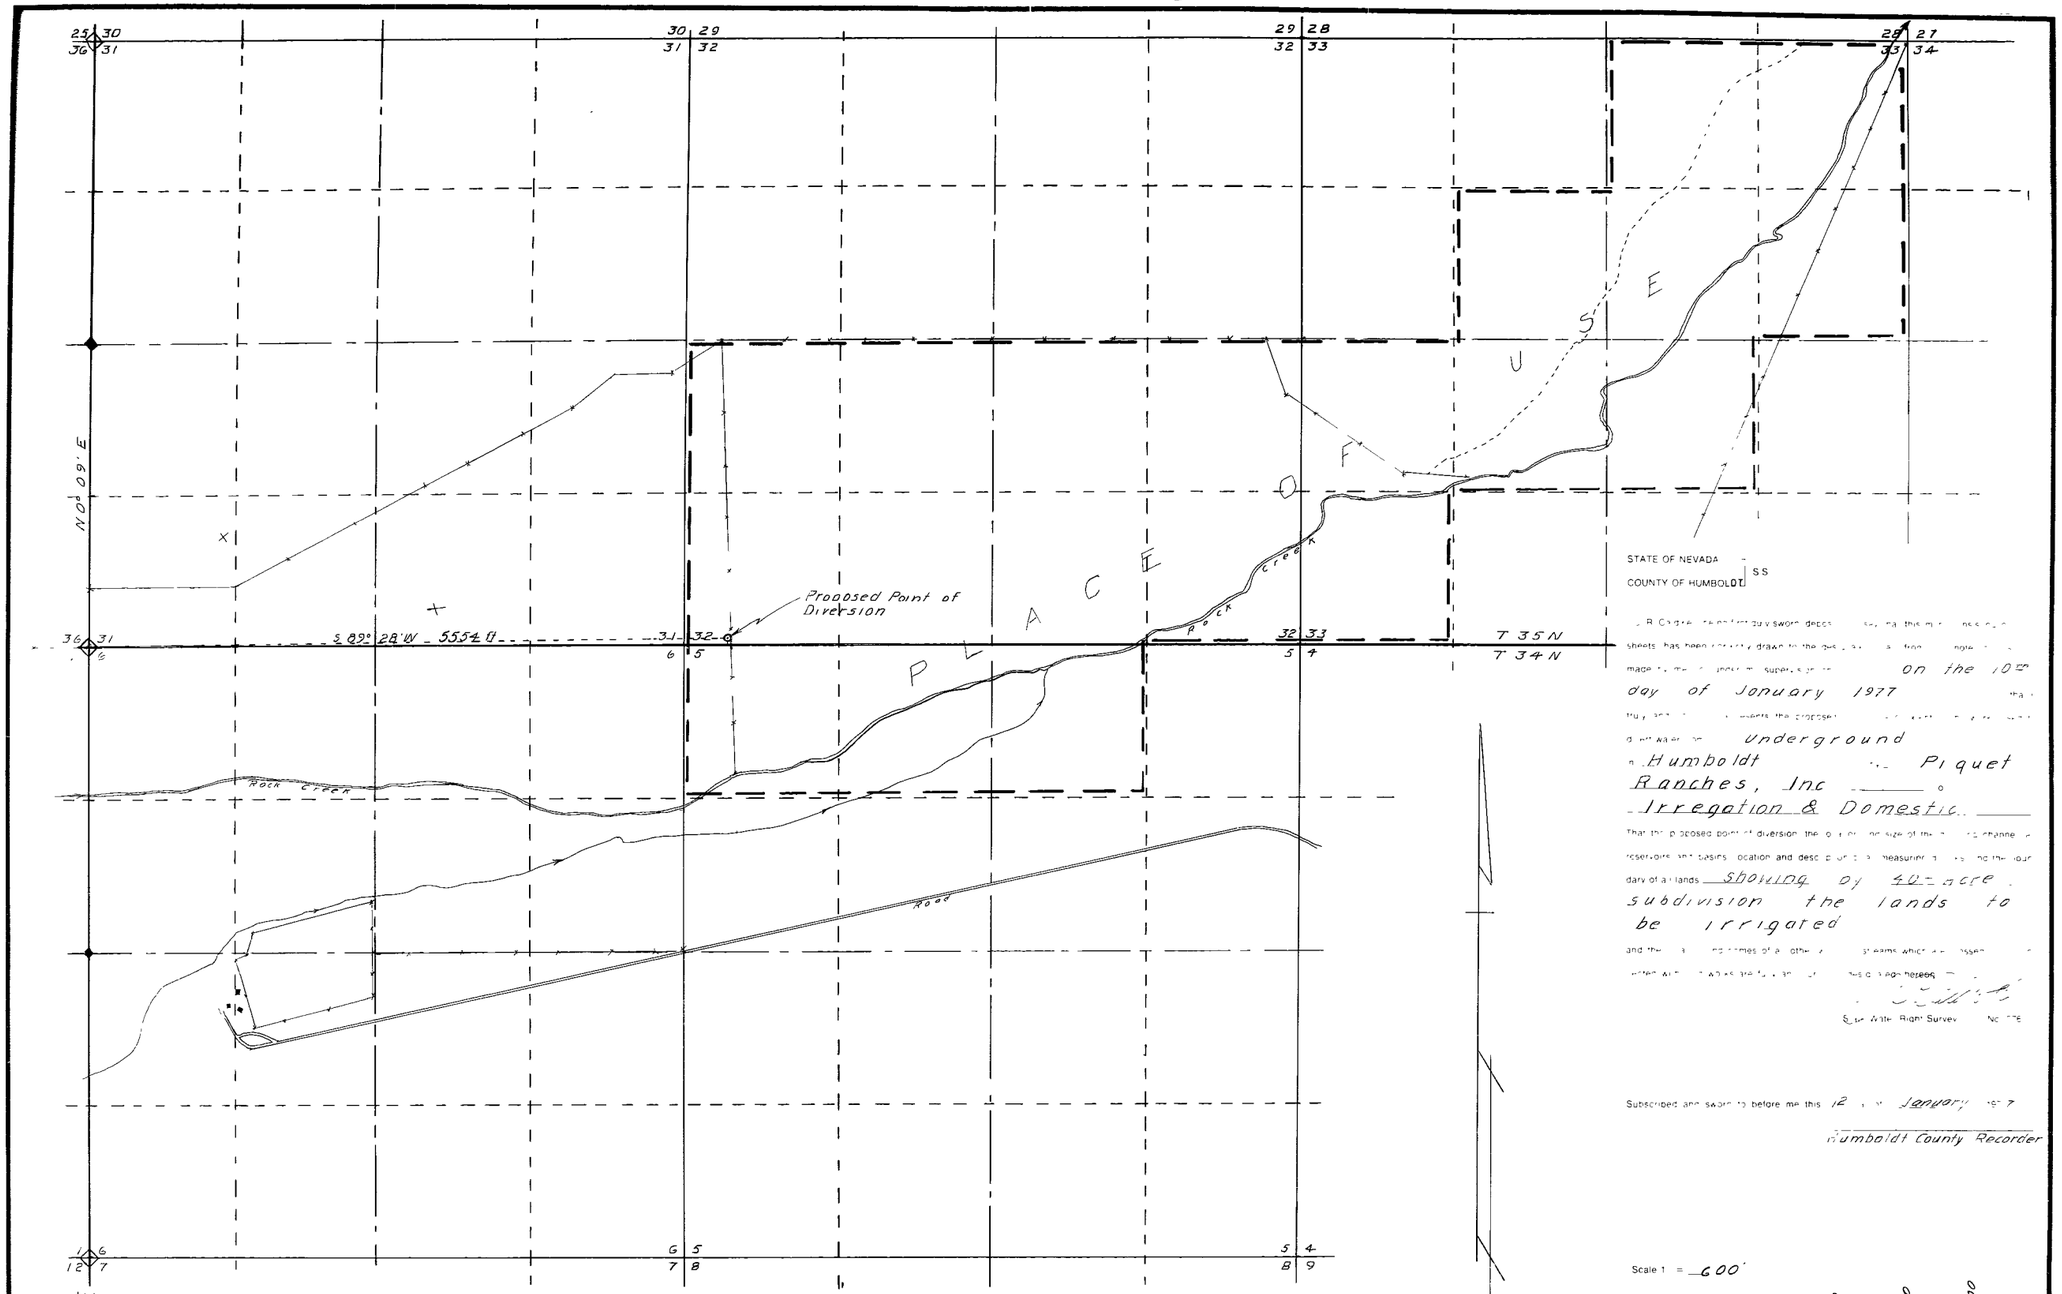

Note ◇--Indicates Found Brass Cap Section Corners

Basis of Bearings -- Dependent Resurvey

STATE OF NEVADA
COUNTY OF HUMBOLDT } SS

J. R. Caldwell [illegible] sworn depos[illegible] this m[illegible] sheets has been [illegible] drawn to the [illegible] from [illegible] made [illegible] under [illegible] supervision [illegible] on the 10th day of January 1977 [illegible] truly [illegible] the proposed [illegible] water [illegible] underground in Humboldt [illegible] Piquet Ranches, Inc [illegible] Irregation & Domestic [illegible]

That the proposed point of diversion the [illegible] size of the [illegible] channel [illegible] reservoirs and basins location and description [illegible] measuring [illegible] the boundary of all lands showing by 40-acre subdivision the lands to be irrigated

and the [illegible] of all other [illegible] streams which [illegible] hereon [illegible]

[illegible]
State Water Right Survey [illegible]

Subscribed and sworn to before me this 12 [illegible] January 1977

Humboldt County Recorder

FILED
JAN 14 1977
STATE ENGINEER'S OFFICE

OFFICE
STATE ENGINEER
1977 JAN 14 PM 2 29

J. R. Caldwell		
Winnemucca Nevada		
Job No	By	Date
Survey	JRC	1/10/77
Calculations		
Drawing		1/12/77
Checked		
Corrections		

MAP TO ACCOMPANY

APPLICATION TO APPROPRIATE WATER

FOR IRRIGATION & DOMESTIC

BY PIQUET RANCHES, INC.

FROM UNDERGROUND

IN HUMBOLDT COUNTY, NEVADA

30996