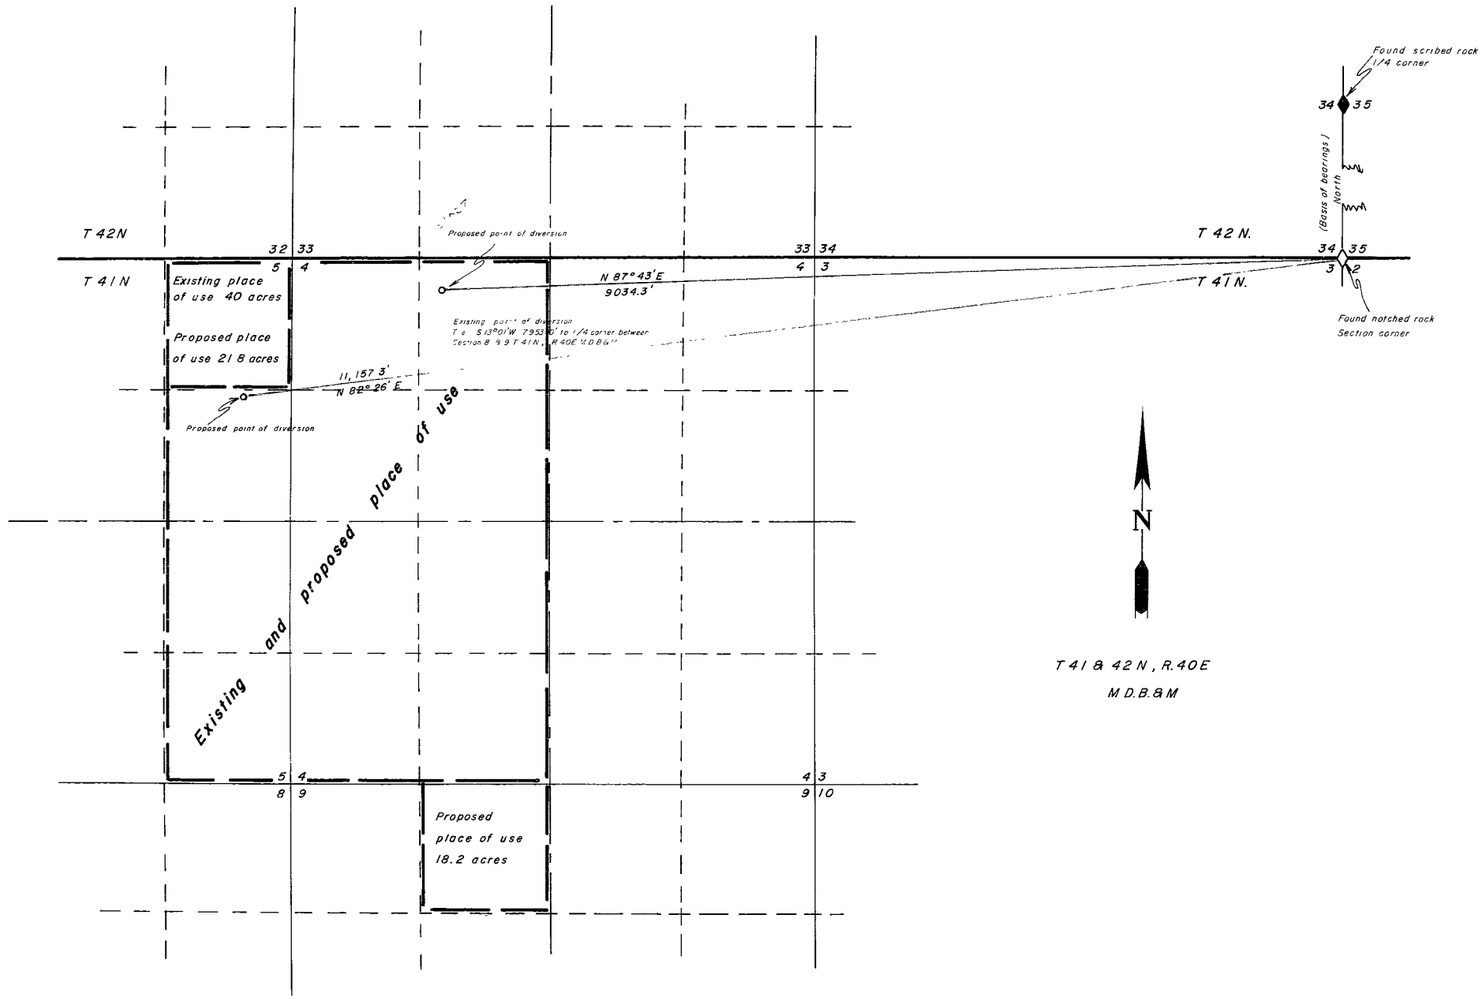

State of Nevada
County of Humboldt } SS

I, Robert N Caldwell, being first duly sworn, depose and say that this map consisting of 1 sheets, has been correctly drawn from field notes of a survey made by me during December 1976, that it truly and correctly represents the proposed location and extent of the works used to divert water from underground in Humboldt County, by William Stock Farming Co for Irrigation purposes. That the proposed point of diversion, the approximate location and size of the diverting channel, all reservoirs or basins, the location and names of all other works which will cross or connect with the proposed works, and the boundary of all lands, showing by 40-acre subdivisions the areas proposed to be irrigated, are fully and correctly designated thereon

Robert N. Caldwell
State Water Right Surveyor No 468

Subscribed and sworn to before me this 24th day of January 1977

Sharon Bankofier

SHARON BANKOFIER
Notary Public State of Nevada
HUMBOLT COUNTY
My Comm. Expires Jan 26, 1977

Scale 1" = 700

700' 0' 700' 1400' 2100' 2800'

FILED
FEB 1 1977

OFFICE
STATE ENGINEER
1977 FEB 15 PM 2 34

OFFICE
STATE ENGINEER
1977 JAN 25 PM 2 39

REGISTERED LAND SURVEYOR
ROBERT N CALDWELL
STATE OF NEVADA

Desert - Mountain Surveying Company
530 Melarkey St Room 201
Winnemucca, Nevada 89445
(702) 623-5340

MAP

To accompany application to change the point of diversion and place of use under permit 26951

By William Stock Farming Company
From underground in Humboldt County